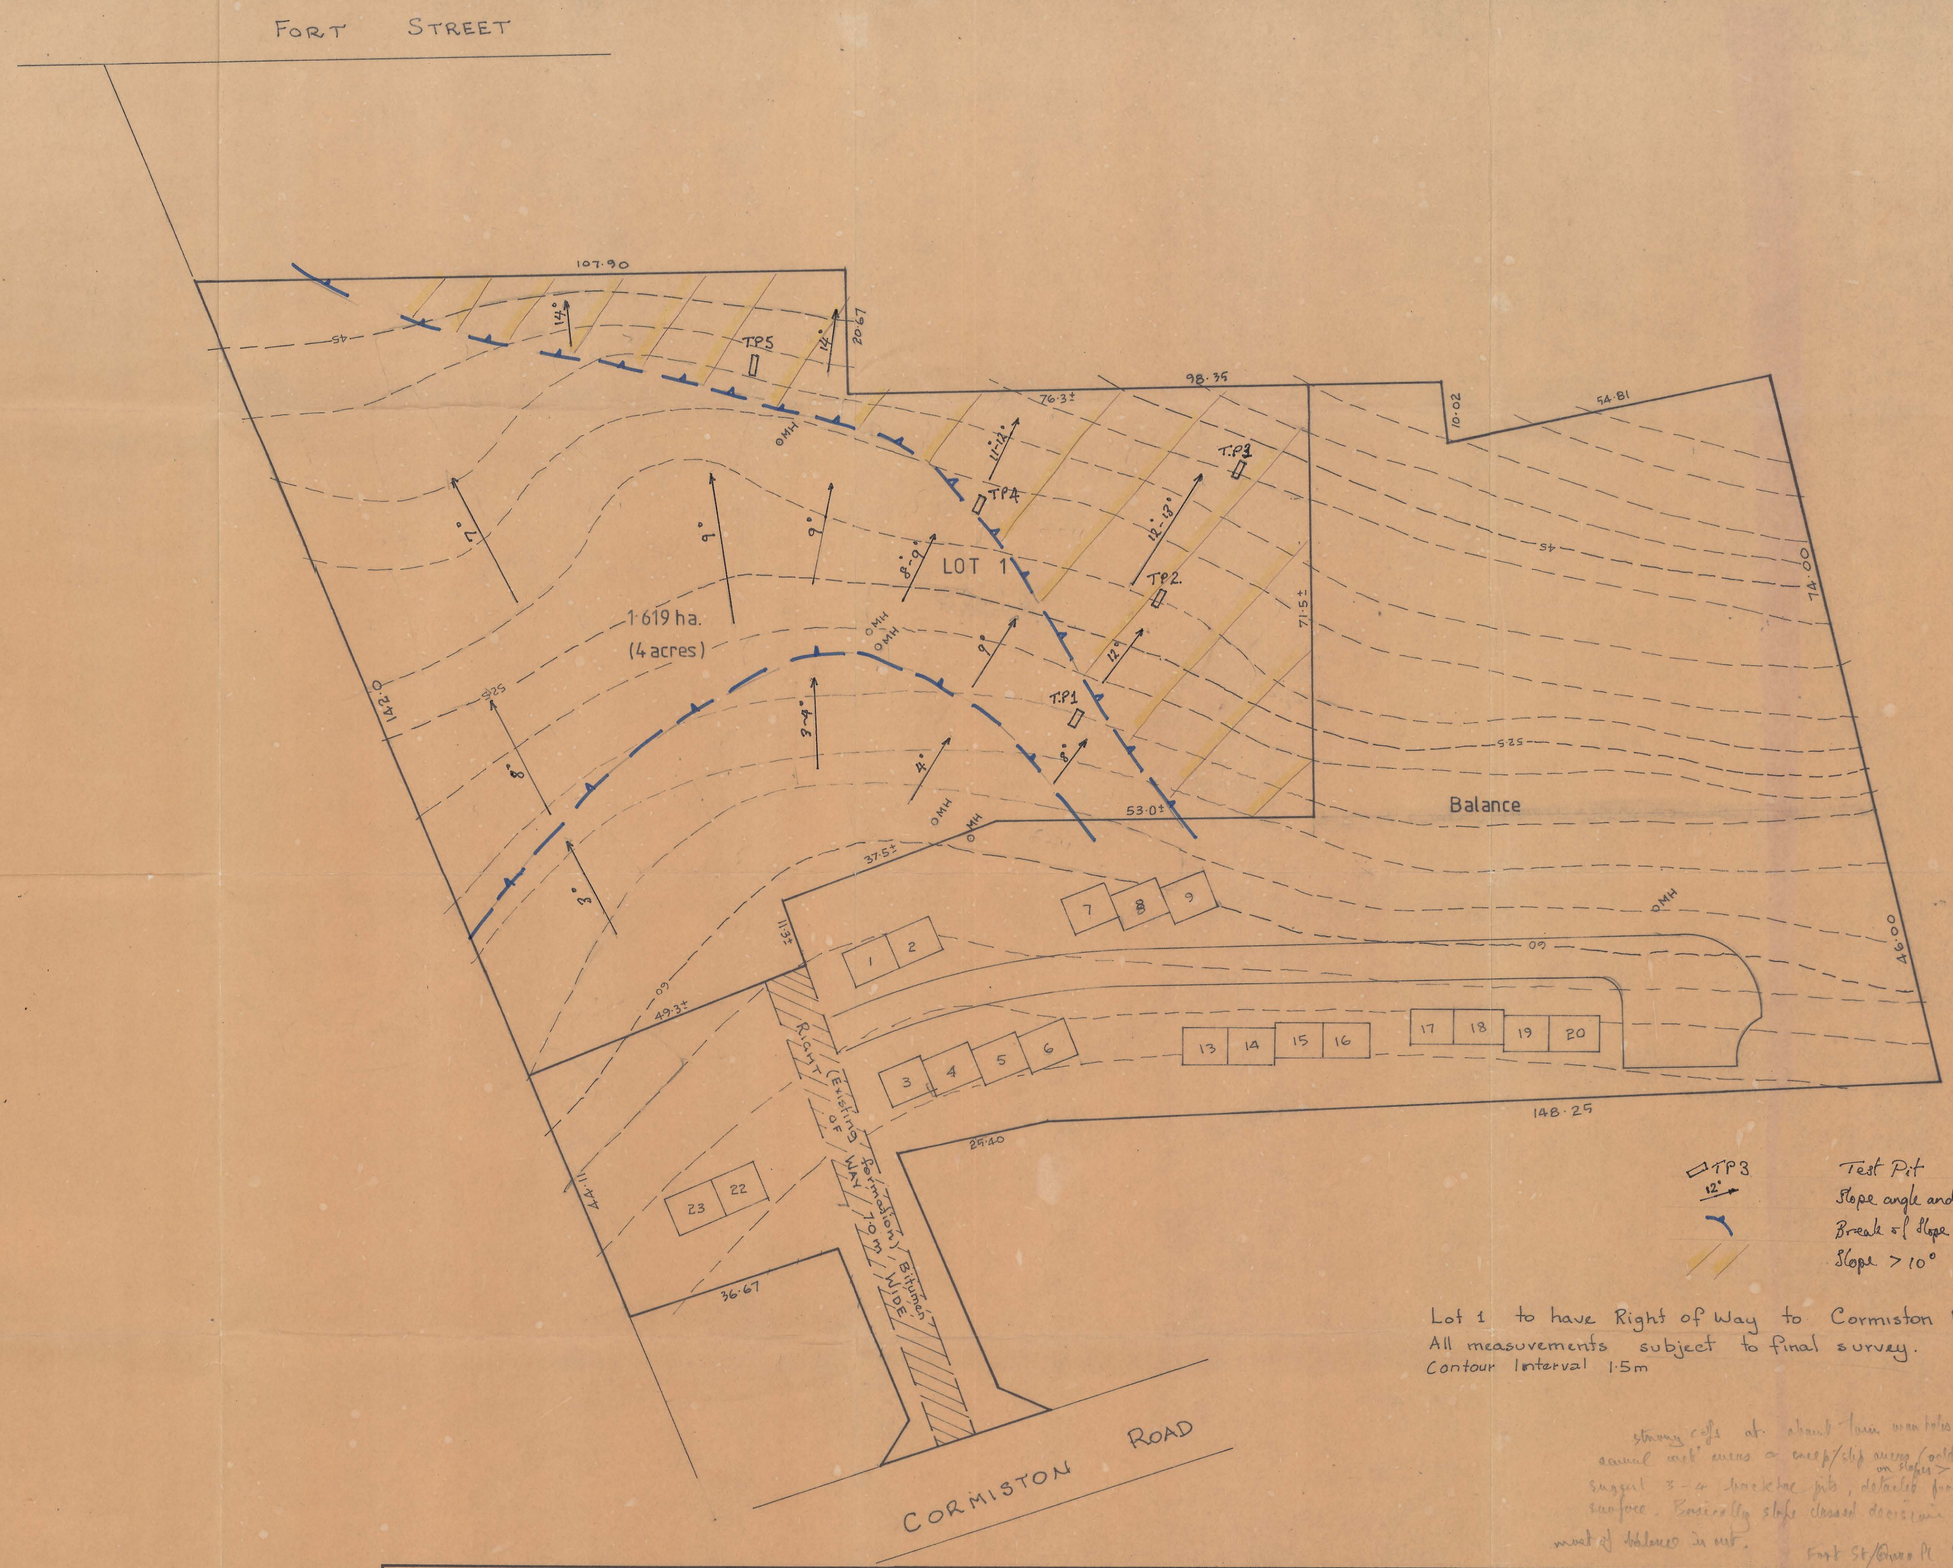

Lot 1 to have Right of Way to Cormiston Road.
All measurements subject to final survey.
Contour Interval 1·5m

strong cells at about 1am months of bitumen
canal not' eness & creep/slip merge (gold scallops on slopes > 12°
suggest 3-4 checkbar pits, detailed profiles on surface. Basically slope dissect decision 1 of local
most of balance in cut. Fort St/Cormiston Rd of Attributes.

AMENDMENTS

GRIGGS, LEARY & CO. PTY. LTD.

LAND & ENGINEERING SURVEYORS
DRAUGHTSMEN
295 ELIZABETH STREET HOBART 7000
PHONE 34 5053

5 cm

RIVERSIDE RETIREMENT VILLAGE

SCALE		PROPOSED SUBDIVISION Conv 62-0044	FILE NO.
1:500			8733
DRAWN	DESIGNED		
TRACED	SURVEYED	DATUM	DATE 7-7-1988
APPROVED	LEVEL BOOK	AZMUTH:- LEVEL	SHEET 1 of 1

6738