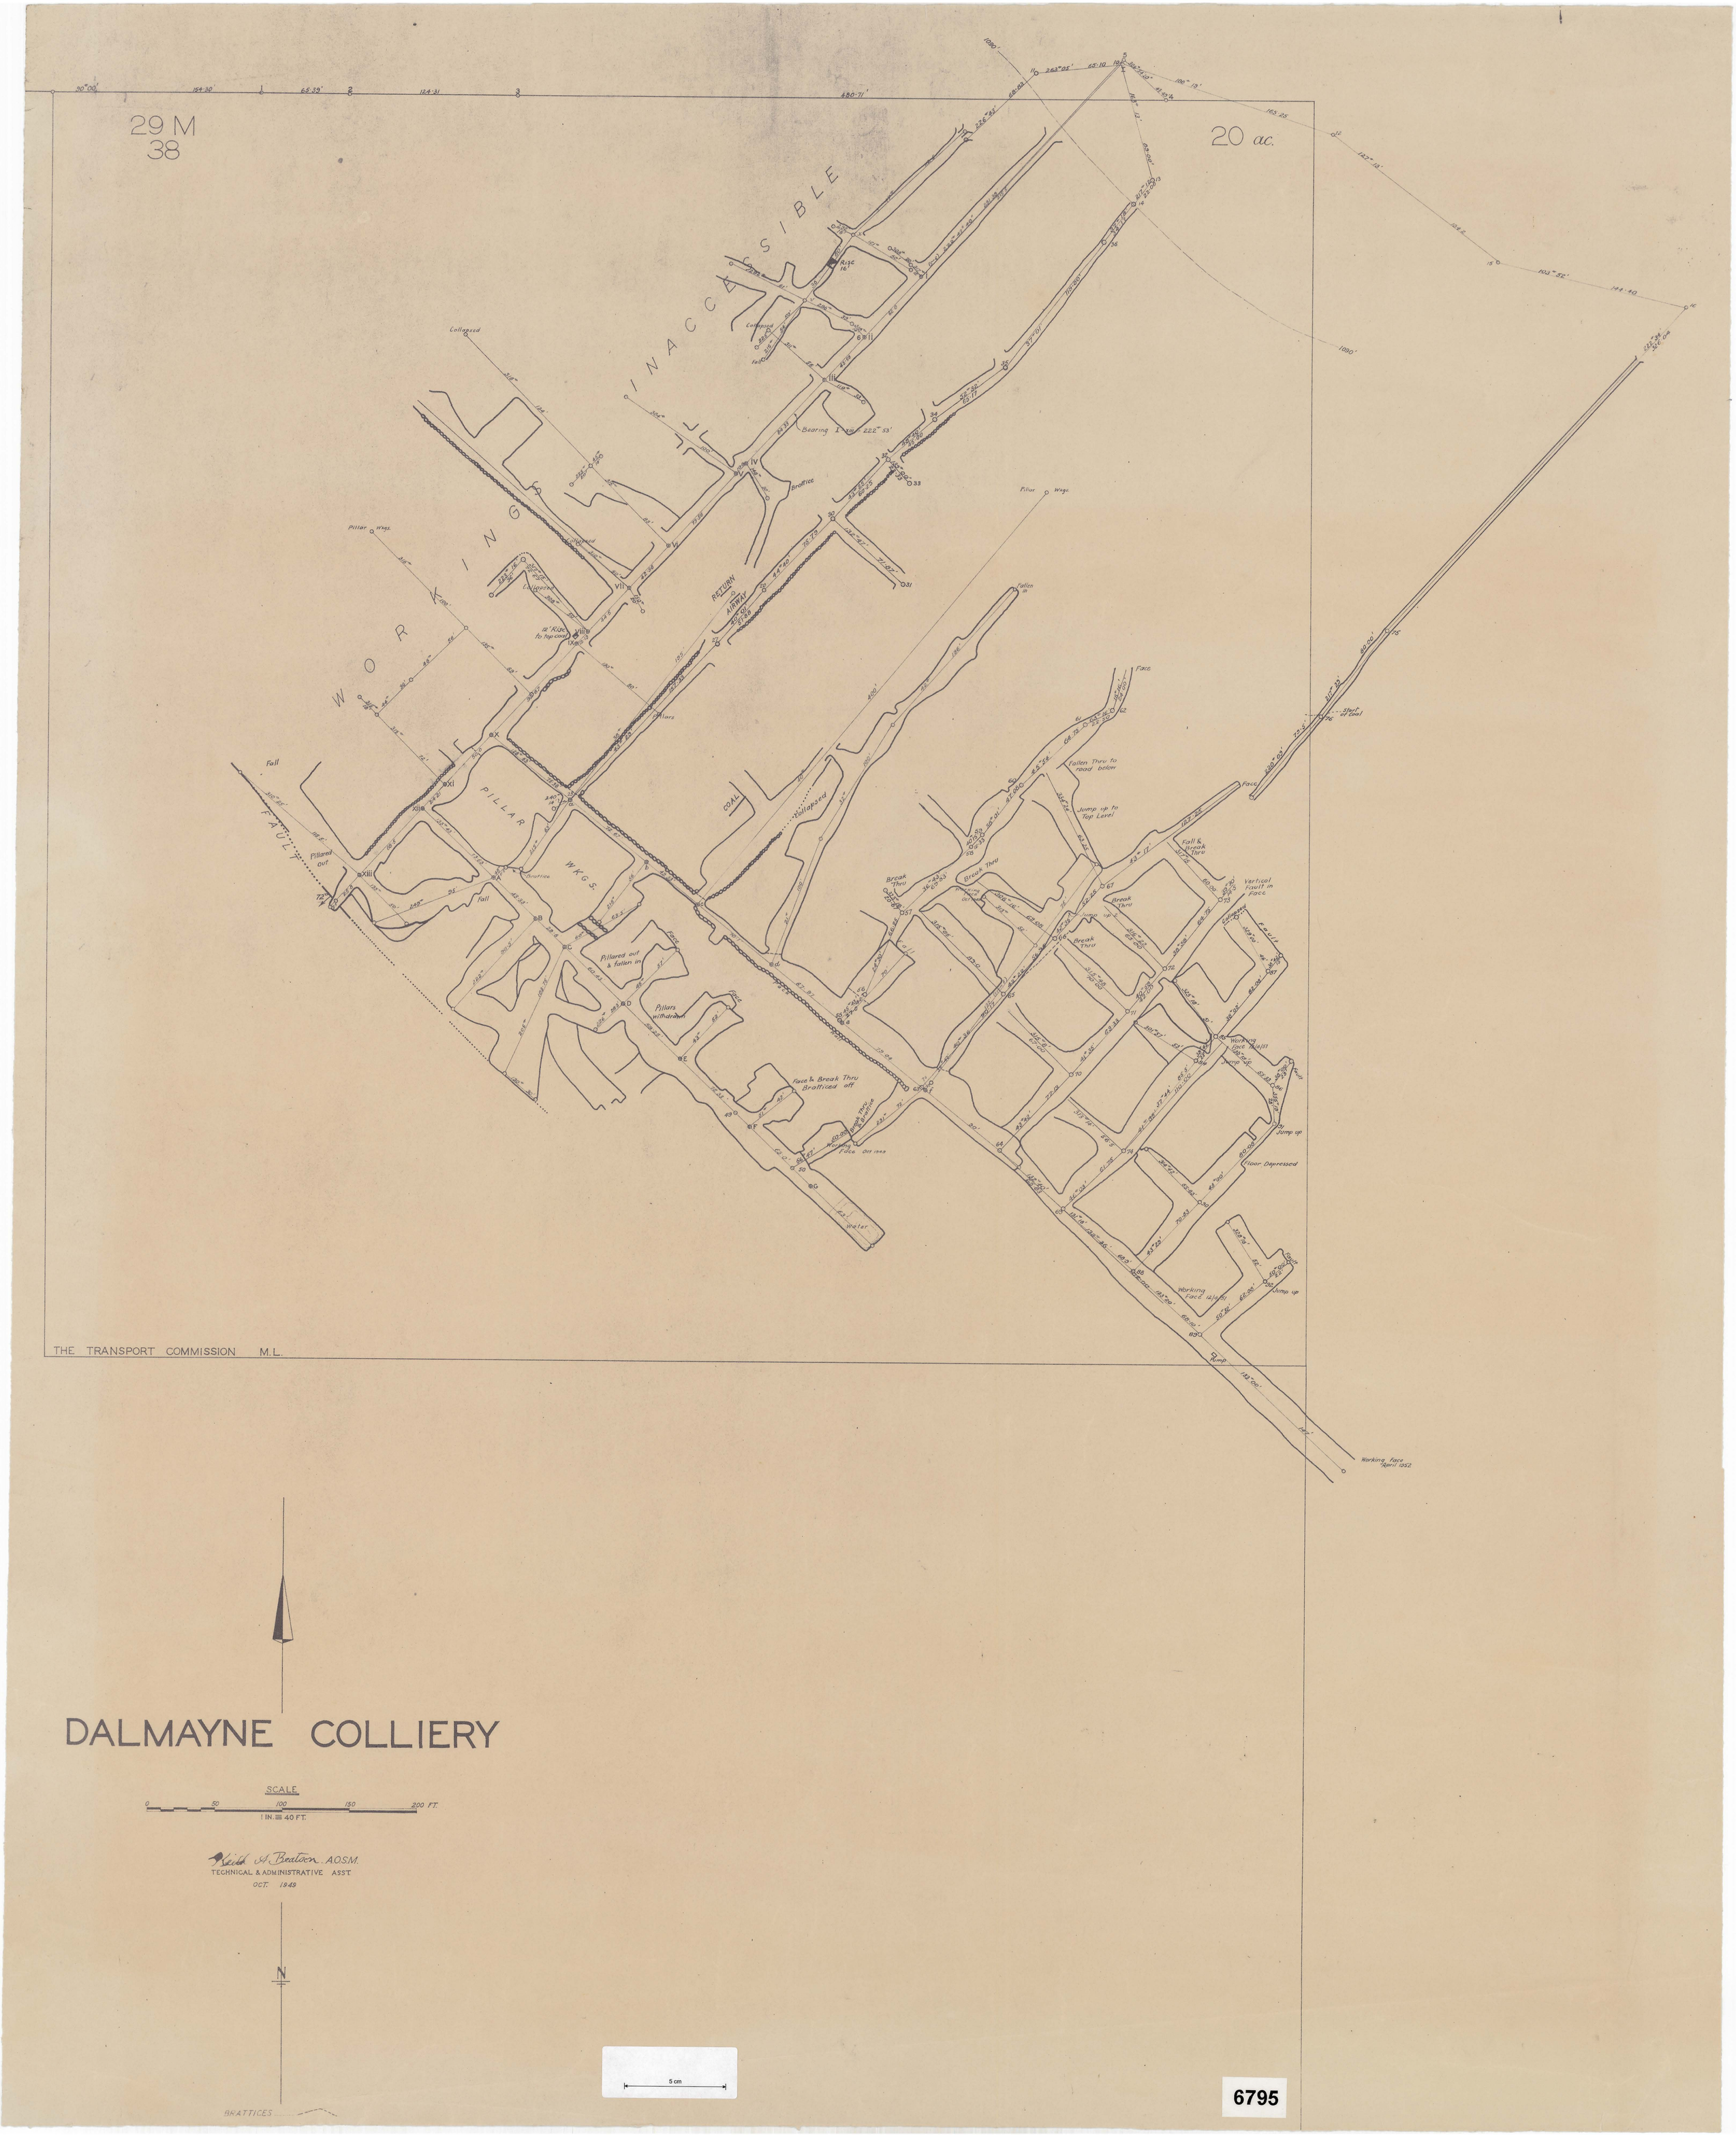
29 M
38
20 ac.
INACCESSIBLE
WORKING
PILLAR
WKGS.
COAL
FAULT
RETURN AIRWAY
Collapsed
Pillar Wkgs.
Pillars
Brattice
Bearing I XII = 222° 53'
Fall
Pillared out
Pillared out & fallen in
Pillars withdrawn
Face & Break Thru Bratticed off
Working Face Oct 1949
Water
Fallen in
Fallen Thru to road below
Jump up to Top Level
Break Thru
Fall & Break Thru
Vertical Fault in Face
Working Face 14/4/51
Jump up
Floor Depressed
Working Face 12/4/51
Start of Coal
Working Face April 1952
Rise 16'
12' Rise to top coal
Face
Jump
THE TRANSPORT COMMISSION M.L.
DALMAYNE COLLIERY
SCALE
0 50 100 150 200 FT.
1 IN. = 40 FT.
Keith A. Beaton. A.O.S.M.
TECHNICAL & ADMINISTRATIVE ASST.
OCT. 1949
N
BRATTICES
5 cm
6795