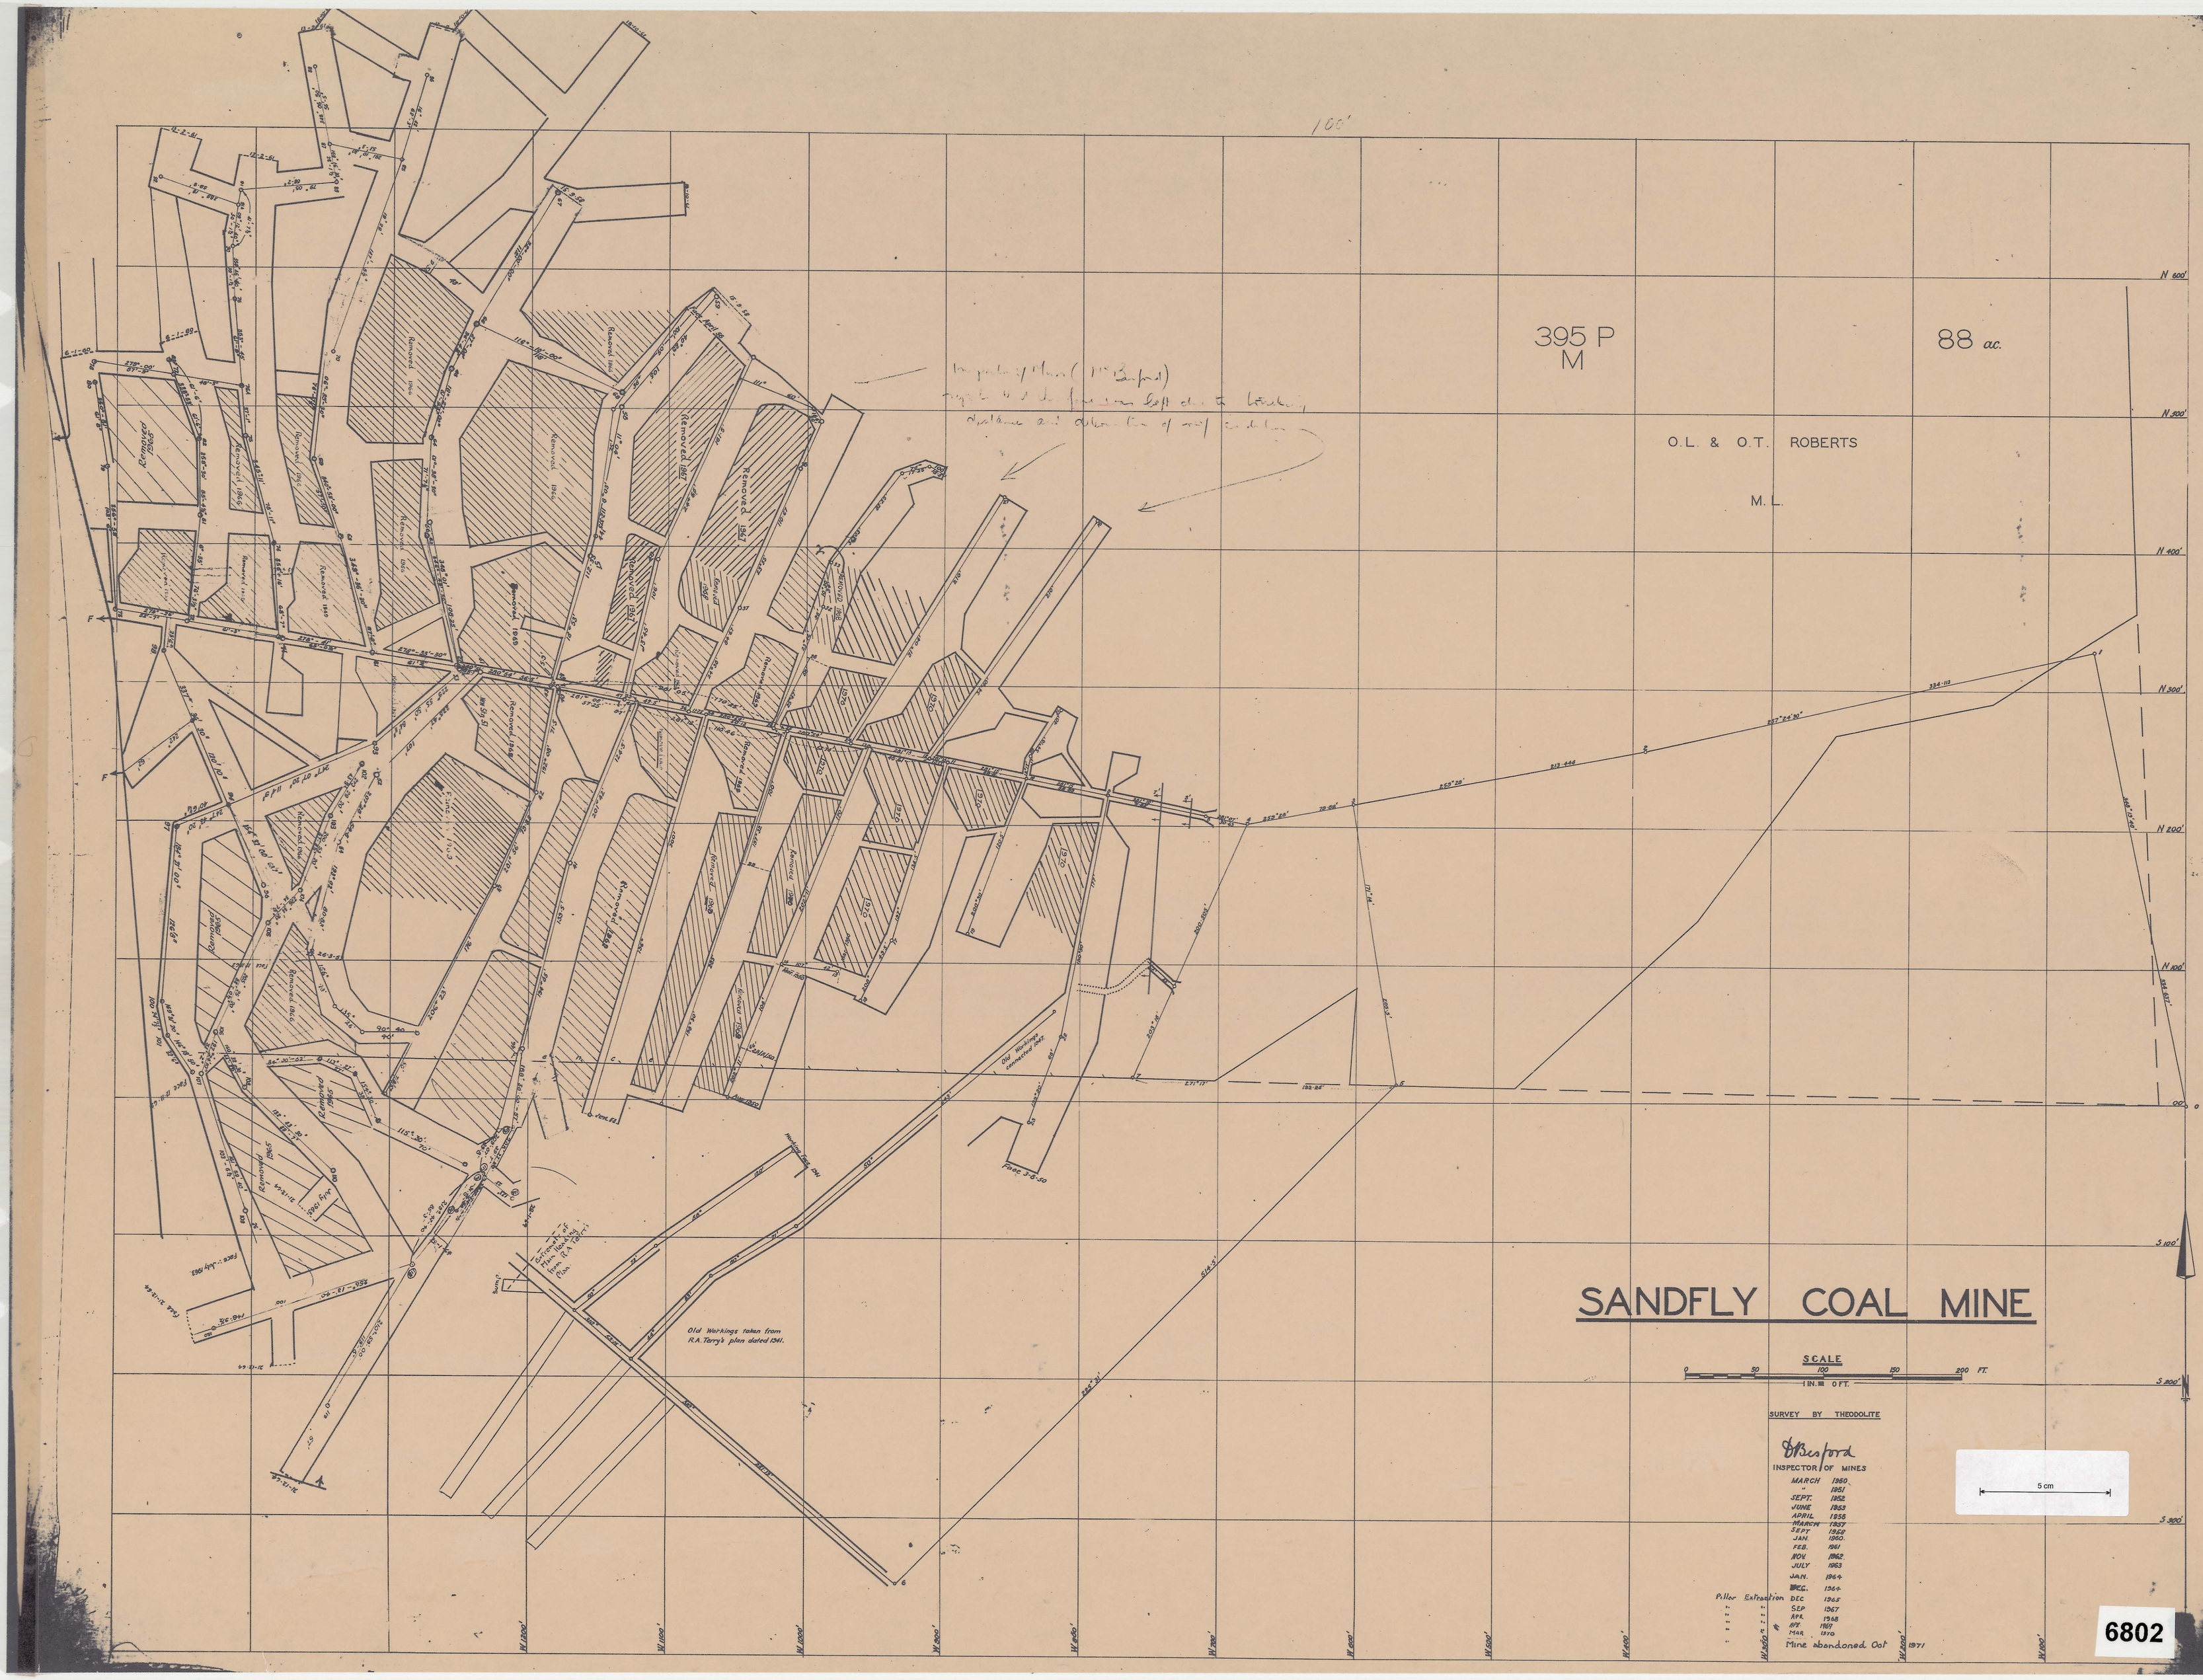
SANDFLY COAL MINE
395 P
M
88 ac.
O.L. & O.T. ROBERTS
M. L.
Old Workings taken from R.A. Terry's plan dated 1941.
Old workings connection made
Pillar Extraction
Mine abandoned. Oct 1971
SCALE
0 50 100 150 200 FT.
1 IN. = 0 FT.
SURVEY BY THEODOLITE
INSPECTOR OF MINES
MARCH 1950
" 1951
SEPT. 1952
JUNE 1953
APRIL 1956
MARCH 1957
SEPT 1959
JAN. 1960
FEB. 1961
NOV. 1962
JULY 1963
JAN. 1964
DEC. 1964
DEC 1965
SEP 1967
APR. 1968
APR. 1969
MAR. 1970
5 cm
6802