PLAN OF
Survey of Water Rights Nos. ~~[illegible]~~ 107 + 108 ~~[illegible]~~ 224 ~~[illegible]~~
PARISH OF KAY
COUNTY OF DORSET

Scale 8 Chains to an Inch.

Donald Fraser
Chief Surveyor

Lodging 15 Johnson 14.8.1900
Charted 17.8.1900
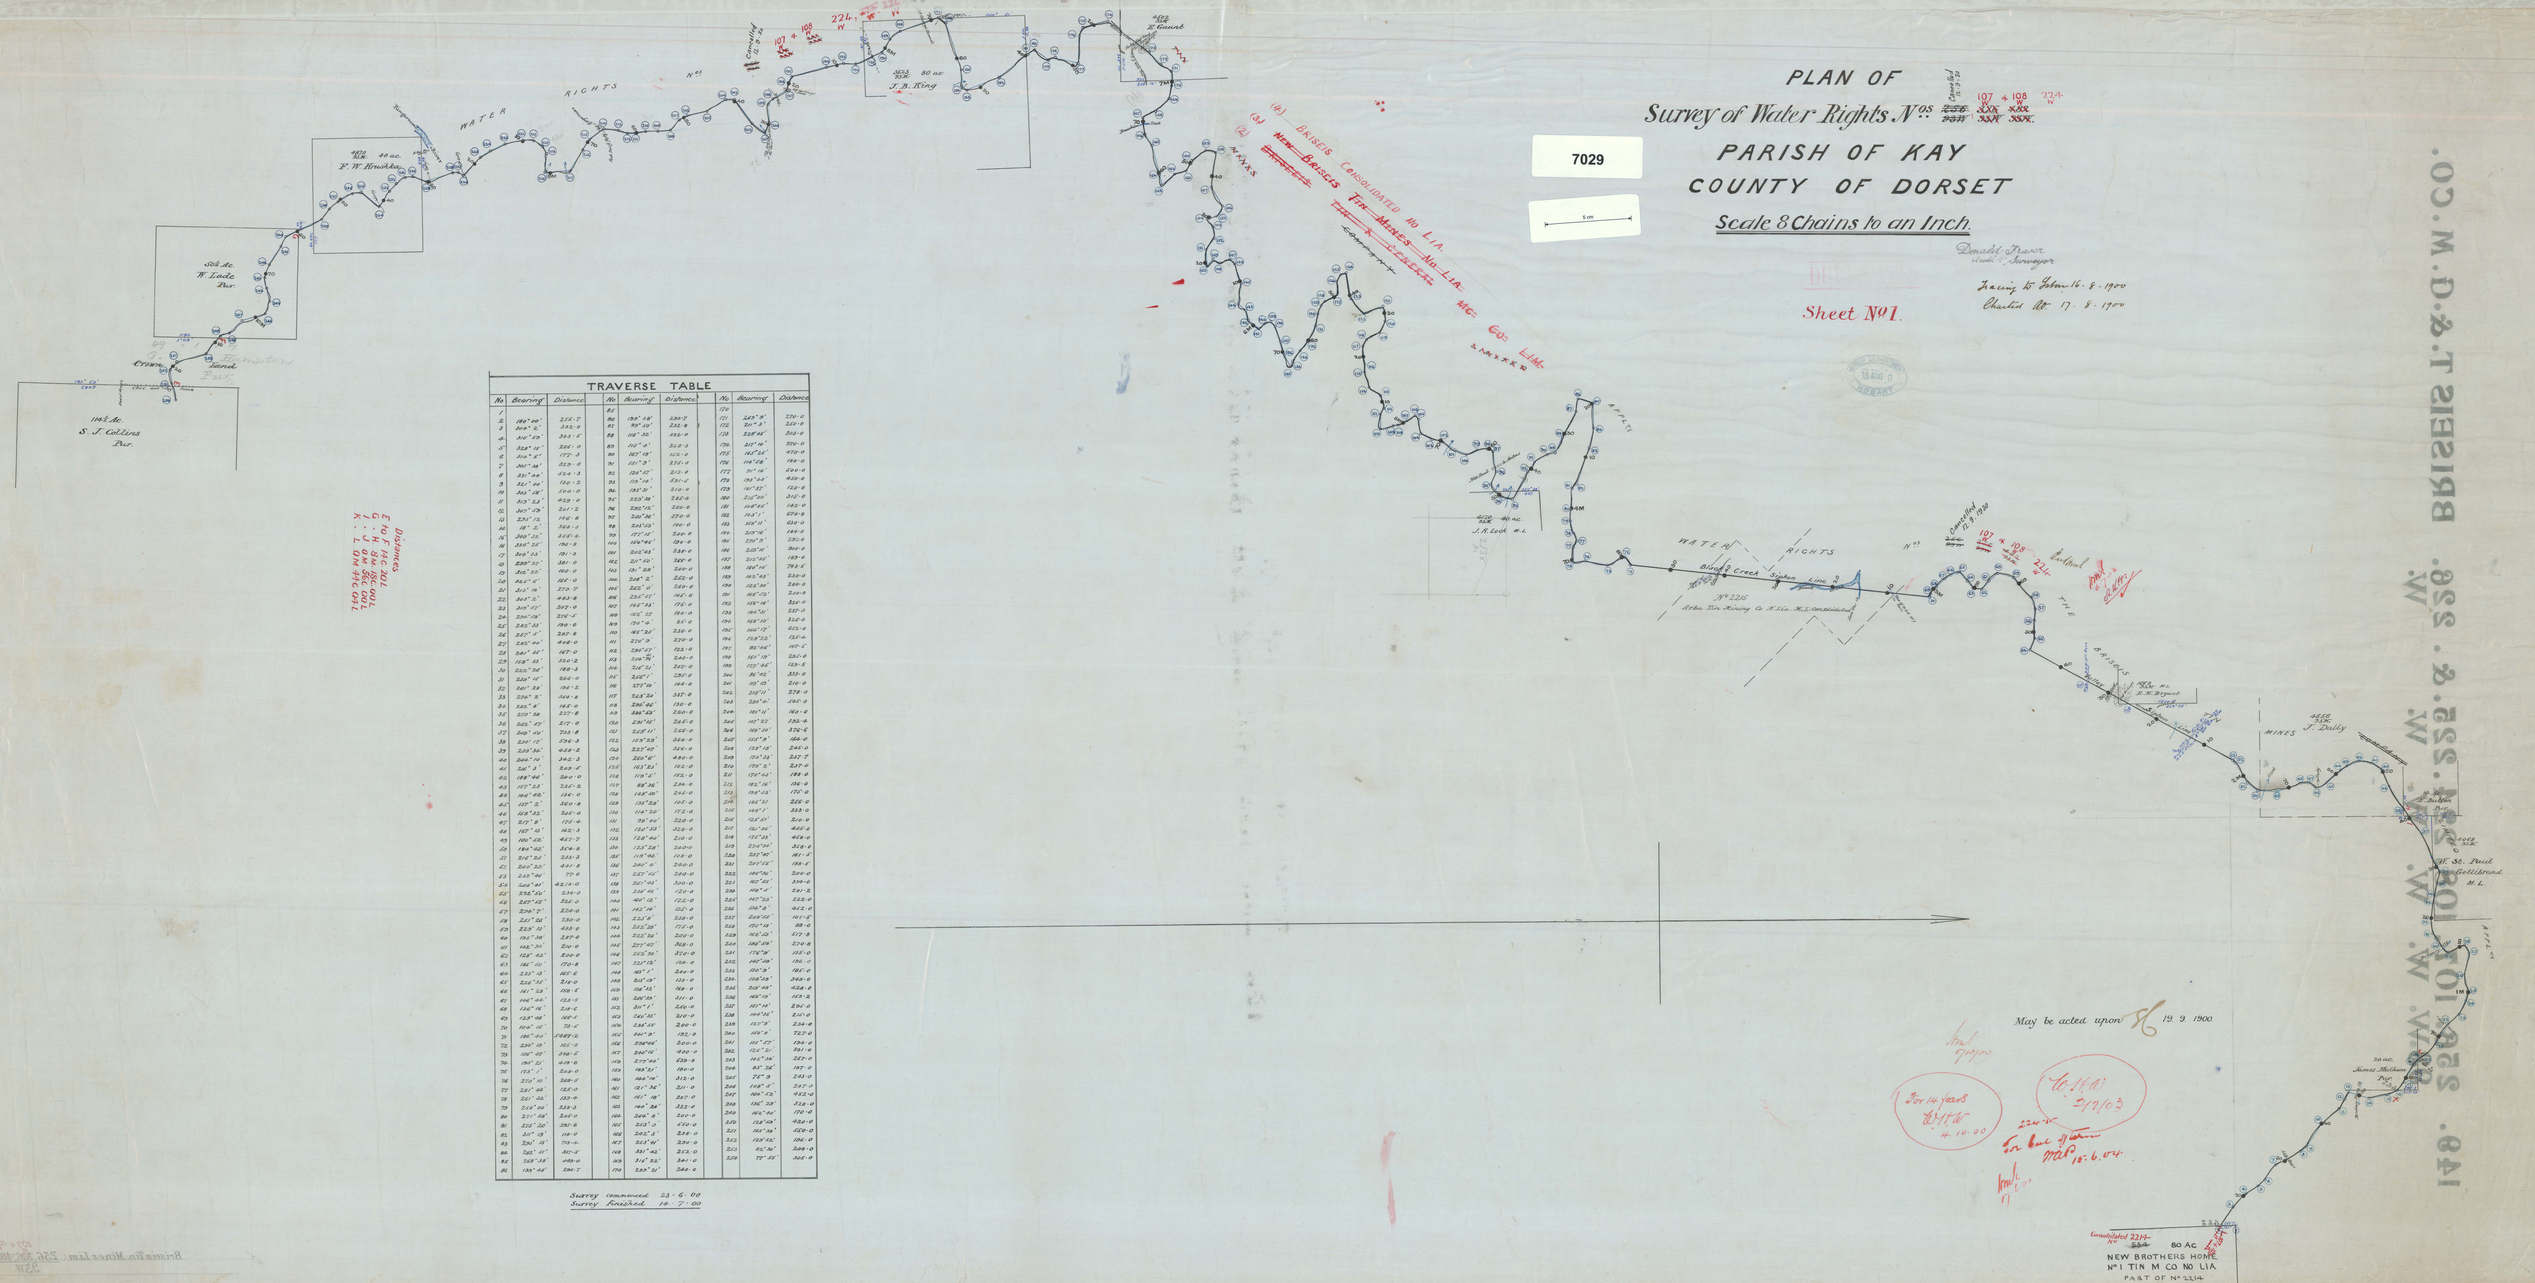
Sheet No 1.