DIAGRAM FROM ACTUAL SURVEY
COUNTY OF DORSET
PARISH OF KAY
Nugget Water Race from Belmont Water Race to Nugget & Pr Cys. Sections
Scale 10 chains to an inch
WATER RIGHT No 128W
WATER RIGHT No 174W
Surrendered 1/1/36
Surrendered 1/1/36
Surrendered 1/1/36
Vide separate plan for 2188 W add^l heads from Cascade River. drawn 20/2/22
Intake of 128W. See separate diagram
The Nugget T. M. Co. Req^d has purchased the Belmont lease of Water Right
Date of Instructions
Survey Commenced
Survey Finished
Error of Close 1 in
Plotted by
Finally Examined by
Entered on General Plan by
Office Examination
C. R. BELL 80 AC.
W. S. HAMMOND 80 AC.
MACHINERY SITE
TIN LODE
Belmont Tin Mining Co Limited (Transferred to the Nugget Tin Mining Co Registered)
Scale 20 Chains to One Inch
PLAN OF
BELLMONT COMPANY'S
WATER RIGHT.
Scale 4 chs to 1 inch.
Where Fluming is certainly required shown thus
doubtful
Nicholas Simmons
Surveyor
13 March 1896
CASCADE RIVER
FALLS

62

W.R'S. 4. 114.W: 128.W: 557. & 93.W.

Surrendered 1/11/36

1191.

NEW RUBY FLAT T. M. CO.

Lot 330 640 ac W Barnes purchaser

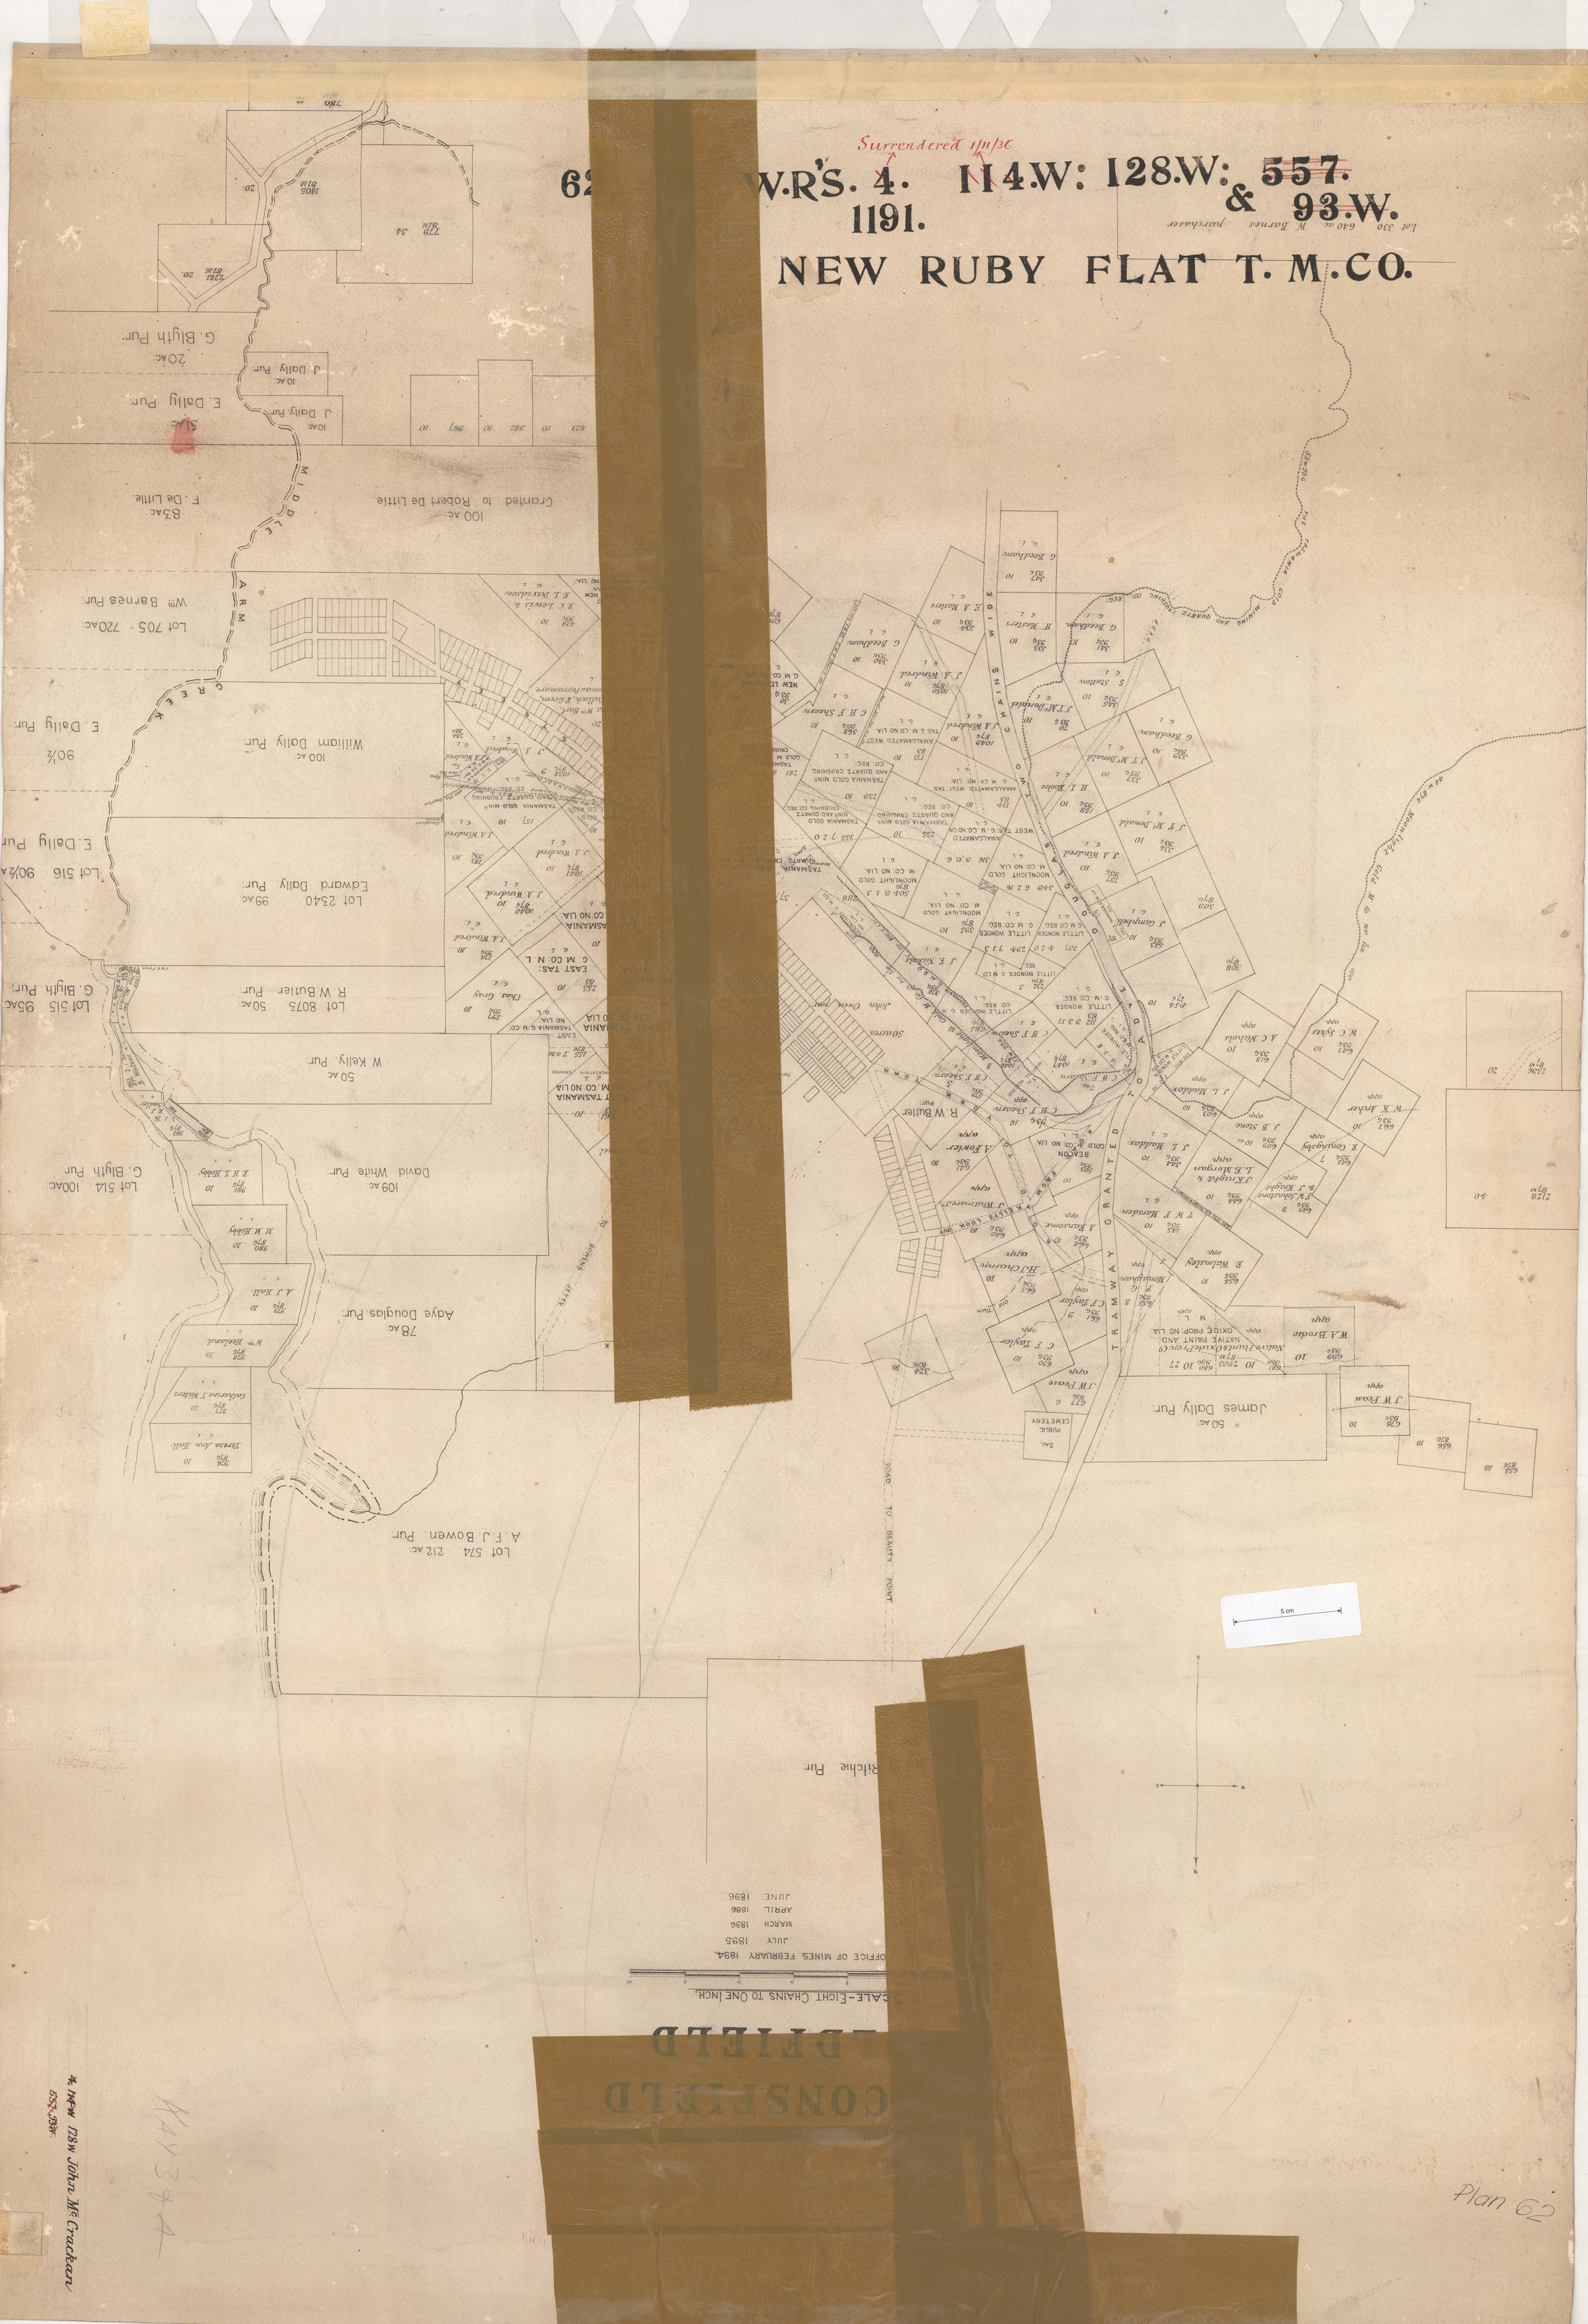

Plan 62

CONSFIELD

LDFIELD

4. 114W 128W John McCracken

557. 93W.

RAY 384