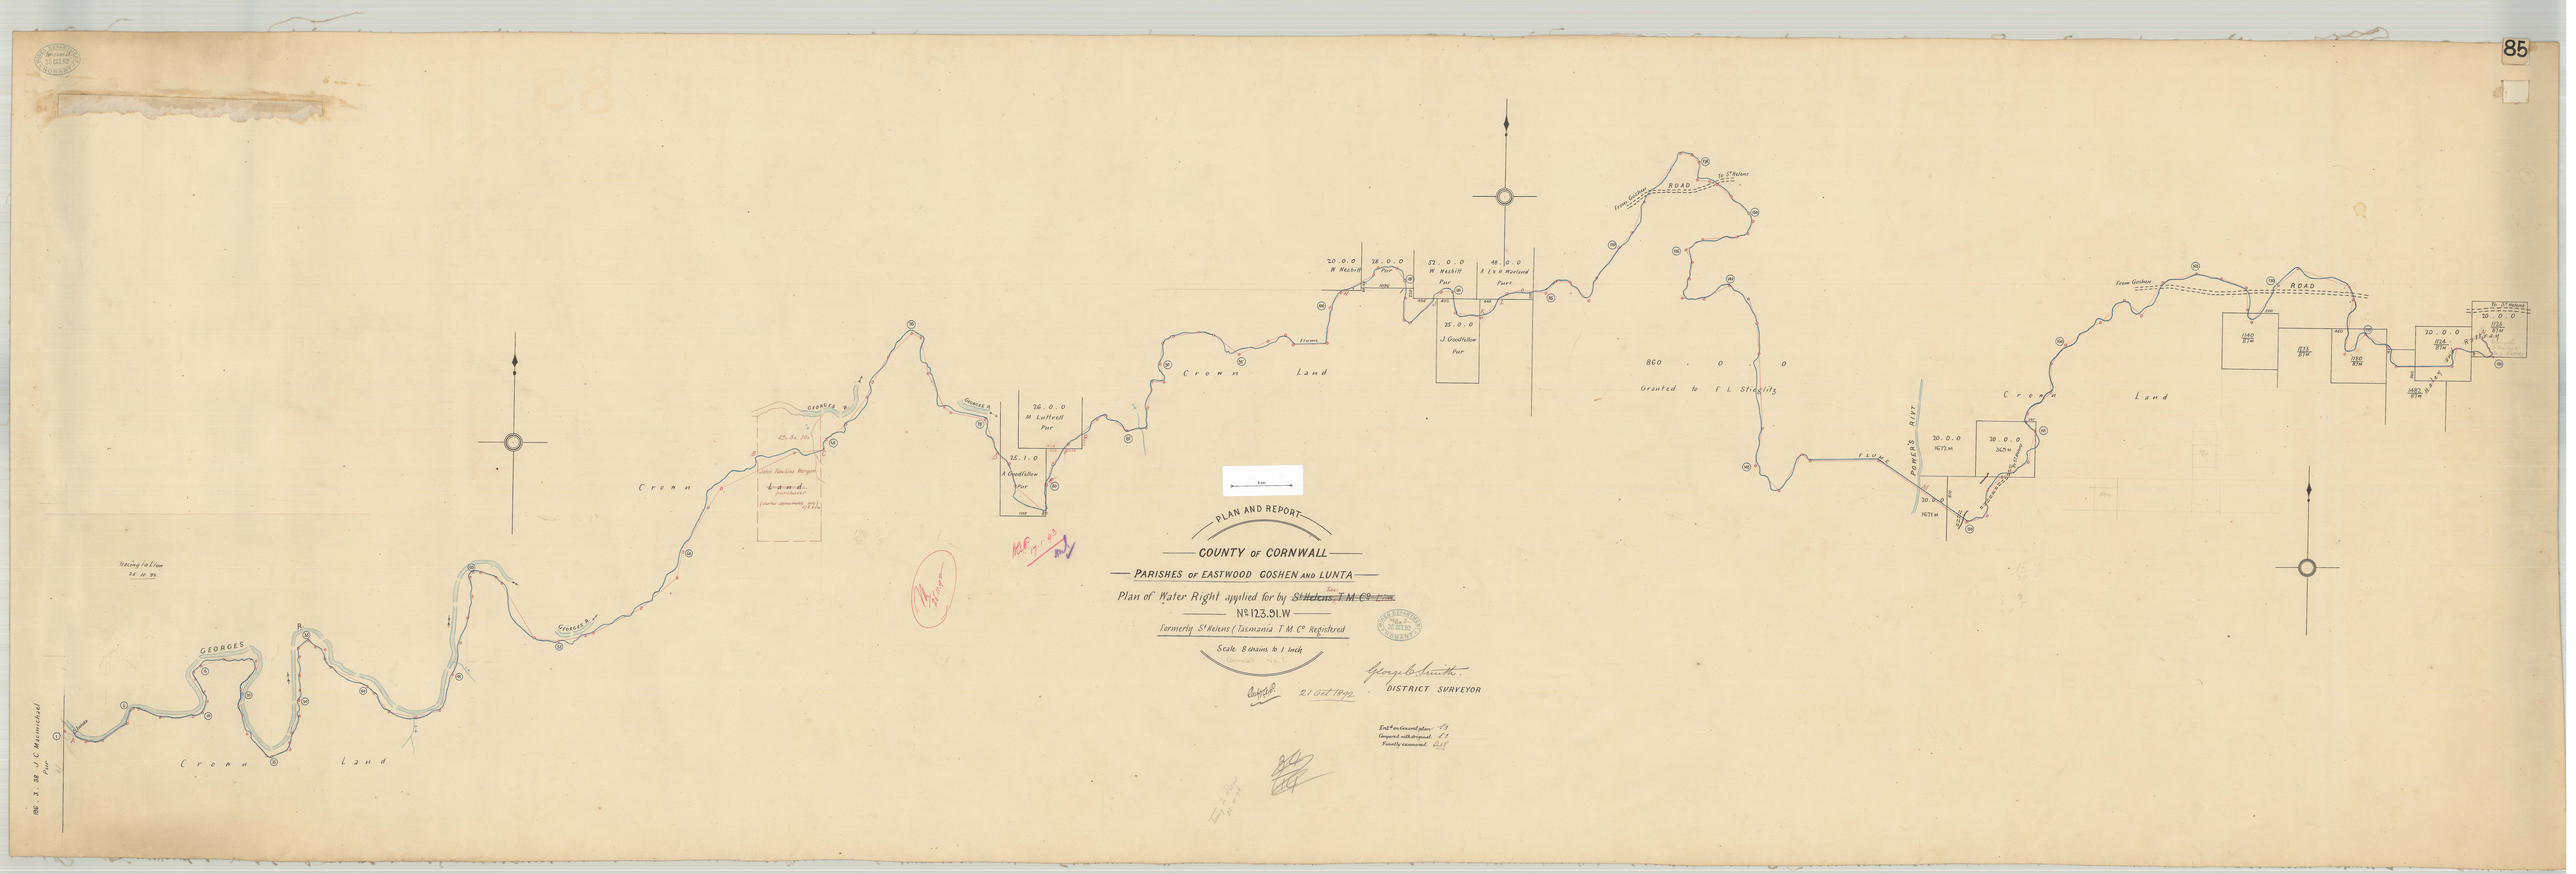
PLAN AND REPORT
COUNTY OF CORNWALL
PARISHES OF EASTWOOD GOSHEN AND LUNTA
Plan of Water Right applied for by ~~St Helens T.M. Co Ltd~~
No 123.91.W
formerly St Helens (Tasmania) T.M. Co Registered
Scale 8 chains to 1 inch
Cornwall No 1
21 OCT 1899
George B Smith.
DISTRICT SURVEYOR
Encl. on General plan
Compared with original
Finally examined
Crown Land
GEORGES R.
Flows
Flume
POWER'S RIVR
ROAD
From Goshen
To St Helens
860 . 0 . 0
Granted to F L Stieglitz
20 . 0 . 0
W Nesbitt
28 . 0 . 0
Pur
52 . 0 . 0
W Nesbitt
Pur
48 . 0 . 0
A E & H Marland
Pures
25 . 0 . 0
J Goodfellow
Pur
26 . 0 . 0
M Luttrell
Pur
25 . 1 . 0
A Goodfellow
Pur
Land
Purchaser
Cornwall
1673 M
1620 M
1480 M
1483 M
1160 M
673 M
1480 M
1483 M
1160 M
673 M
No. 3. 28 J C Macnichol
Pur