7225

Report:- 736/W. Tramway
West Comet Prospecting Syndicate No. Lia
South Dundas.

The regulations relating to marking off have been complied with. The position of the posted notice is shewn on diagram.

Tramway route passes through sections 1819/W and 1935/W. Victor Braggiotti and 1135/W. W. J. Hodge leases under the Mining Act.

Tramway easement - no 343/93 W C. L. Brown is crossed as shewn on plan.
No work connected with mining is encroached upon.

Tramway connects with 344/W. F. Borley and E. Statton leases.

The only other matter of sufficient importance to bring under the notice of the Department is that it is the obvious intention of the applicant-company to divert the traffic of their mine from the Lethah - Dundas Railway.

The tramroad is not constructed; the route was located by the applicant-company and the traverse given in field notes and plan conforms with that location.

Chas A Wilson
Mining Surveyor
30.4.07

The Surveyor General.

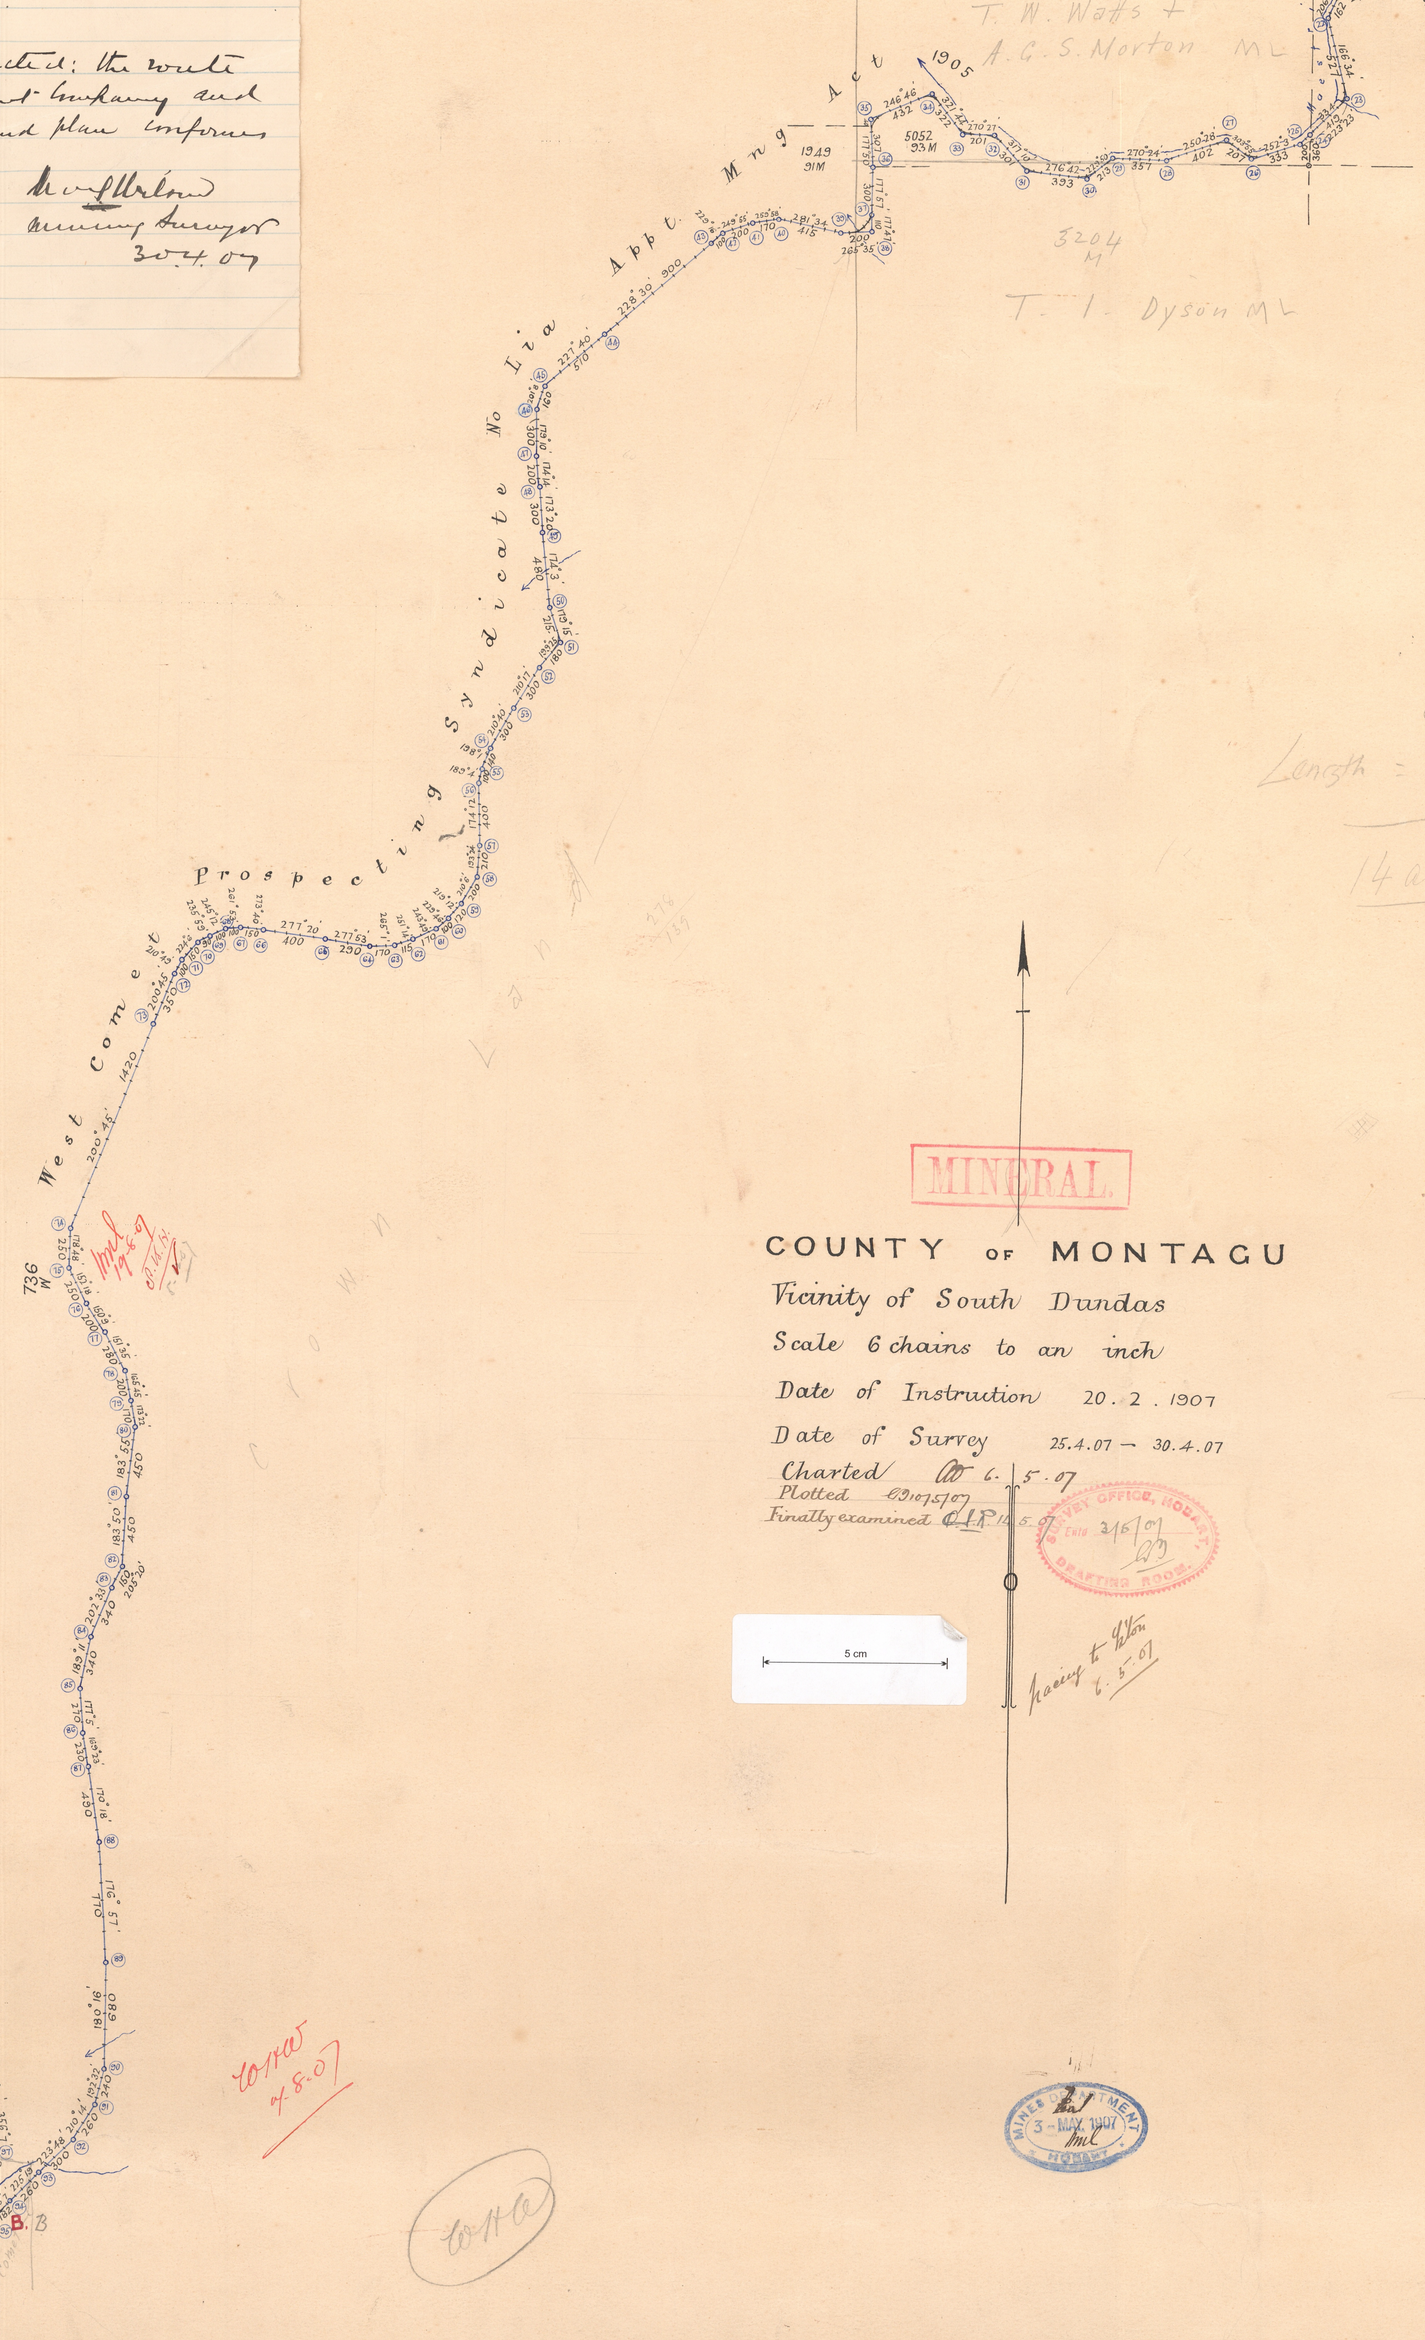

MINERAL.

COUNTY OF MONTAGU
Vicinity of South Dundas
Scale 6 chains to an inch
Date of Instruction 20.2.1907
Date of Survey 25.4.07 – 30.4.07
Charted 6.5.07
Plotted 6/5/07
Finally examined 16.5.07

May be acted upon 16.5.07.

District Surveyor

SURVEY OFFICE, HOBART. DRAFTING ROOM.
MINES DEPARTMENT 3 MAY 1907 HOBART