

MINERAL


Plan of
Survey of Water Rights Nos 256 376 & 482
23W 23W 23W

PARISHES OF ALBERTON AND KAY

COUNTY OF DORSET

Scale 8 chains to one inch

Donald Fraser
Authd Surveyor

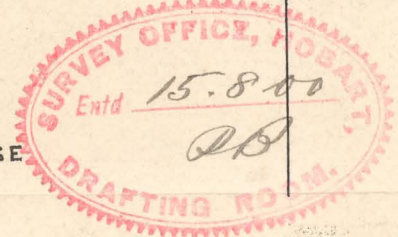


REFERENCE TO TRAVERSE

N ^o	BEARING	DIST
118 to 119	34° 41'	54.8
118	37° 30'	157
117	35° 21'	300
116	84° 54'	253.7
115	67° 12'	541.7
114	63° 20'	358
113	15° 50'	250.3
112	22° 54'	303
111	103° 0'	305
110	44° 25'	522
109	45° 50'	347
108	35° 11'	341
107	20° 54'	203
106	24° 35'	664.3
105	323° 30'	206
104	206° 41'	773.8
103	24° 16'	213.5
102	215° 46'	287.5
101	347° 26'	233.5
100	263° 40'	415.5
99	18° 2'	447
98	25° 45'	85.7
97	7° 55'	101
96	326° 50'	203.7
95	274° 54'	444.7
94	25° 55'	246.4
93	347° 36'	251.5
92	323° 30'	240.5
91	312° 14'	113.3
90	245° 5'	352.5
89	310° 8'	227.5
88	15° 27'	105.3
87	343° 46'	136.5
86	287° 30'	140
85	235° 43'	133
84	309° 27'	250
83	251° 55'	153
82	254° 15'	205.5
81	272° 54'	171.5
80	32° 40'	208
79	30° 32'	157.8
78	351° 16'	111.6
77	333° 42'	135.5
76	315° 52'	105.2
75	315° 6'	304
74	6° 14'	104.6
73	24° 56'	324.5
72	68° 10'	226.3
71	53° 24'	181.7
70	65° 40'	207
69	57° 43'	263.5
68	38° 44'	371.8
67	56° 58'	578
66	31° 20'	180
65	4° 19'	313.2
64	110° 20'	315
63	58° 8'	525.5
62	34° 23'	308.5
61	58° 43'	616.5
60	1° 30'	183
59	313° 57'	204.5
58	282° 28'	113.3
57	333° 8'	148.7
56	286° 35'	256
55	11° 15'	226
54	30° 15'	274.6
53	35° 14'	282.3
52	341° 53'	400.3
51	327° 1'	201
50	335° 51'	250.5
49	22° 36'	213
48	353° 47'	235.2
47	17° 25'	205
46	321° 14'	230
45	255° 2'	33.4
44	337° 12'	148.5
43	348° 2'	301
42	0° 45'	213
41	64° 42'	303.5
40	35° 44'	331
39	12° 56'	588
38	51° 45'	373
37	13° 43'	170.5
36	13° 43'	138
35	64° 12'	382
34	63° 25'	205.5
33	114° 33'	318
32	161° 3'	100
31	145° 7'	100
30	177° 8'	600

Survey commenced 23. 6. 00

Survey finished 14. 7. 00

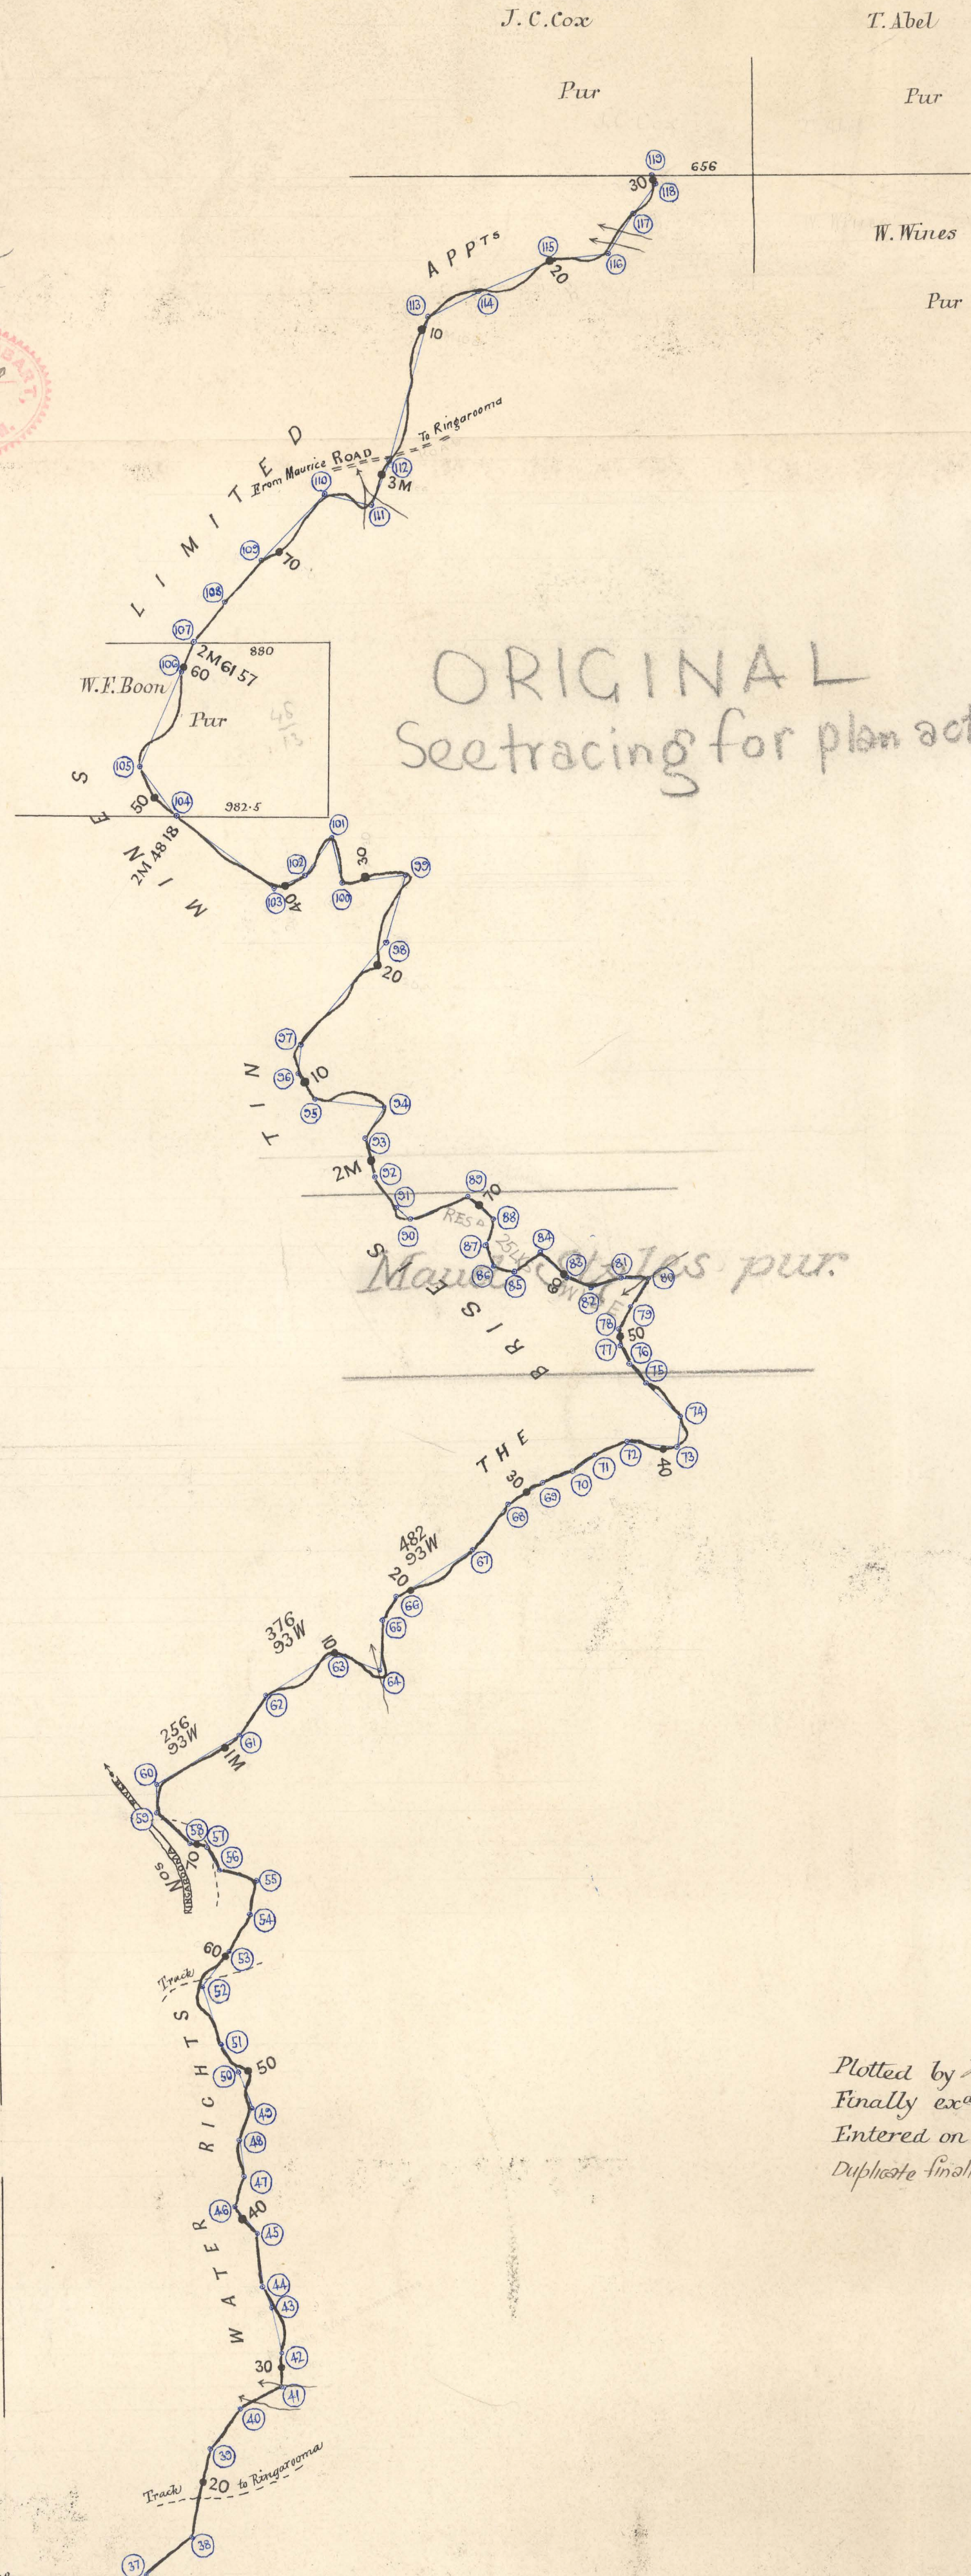

ORIGINAL
See tracing for plan acted upon.

Plotted by J.M.P. 16.9.00
Finally exd by J.M.P. 19.9.00
Entered on General plan by J.M.P. 8. 1900
Duplicate finally for to Mines Dep. 19. 9. 00.

C.P.
149-02

149.

256.

376.

482.

BRISEIS T. & .G.M.CO.

93.W.

93.W.

93.W.