

30/8/05

Field book
of 2987 in Dorset bundle
13
9/18/35

Derby, 21st February, 1908

Report on 856/W - The Pioneer Tin Mining Company Limited - Applicants for a Mining Easement for an Electric Power Transmission Line under "The Mining "Act, 1905".

- (1.) Part passes over, 0 - 1 - 0 Andrias Nilsen, Town of Pioneer
 " " " 0 - 1 - 14 Andrias Nilsen, Town of Pioneer
 " " " 0 - 1 - 14 Rose Marian Stewart, " "

The above lots are occupied either under occupation or residence licence or under application to purchase.

- (2.) No part passes over any Water Right, or work connected with Mining.
Part passes over the Main Street, Town of Pioneer
Part passes over the Electric Telegraph Line, Town of Pioneer.
- (3.) The proposed Power transmission line is not yet constructed, but its course is being cleared, and was surveyed as marked on ground.
- (4.) The width required where the easement passes over the surveyed town allotments is about 10 links. For balance of line, I recommend that a width of 25 links be granted.

The Surveyor General
Survey Office
Hobart

Donald Fraser
Authorized Surveyor

MINERAL

COUNTY OF DORSET

PARISHES OF OANA AND MOORINA

Scale 6 chains to an Inch.


No 170

May be acted upon *SH* 10 6 98

Plotted by Q.P. 16-5-08
 Finally examined by Q.P. 16-5-08
 Entered on general plan by Q.P. 27-2-08
 Date of instruction 14-12-07
 Survey commenced 11-2-08
 Finished 13-2-08

Tracing to L. Ton
26/4/08

Donald Fraser
Auth: Surveyor

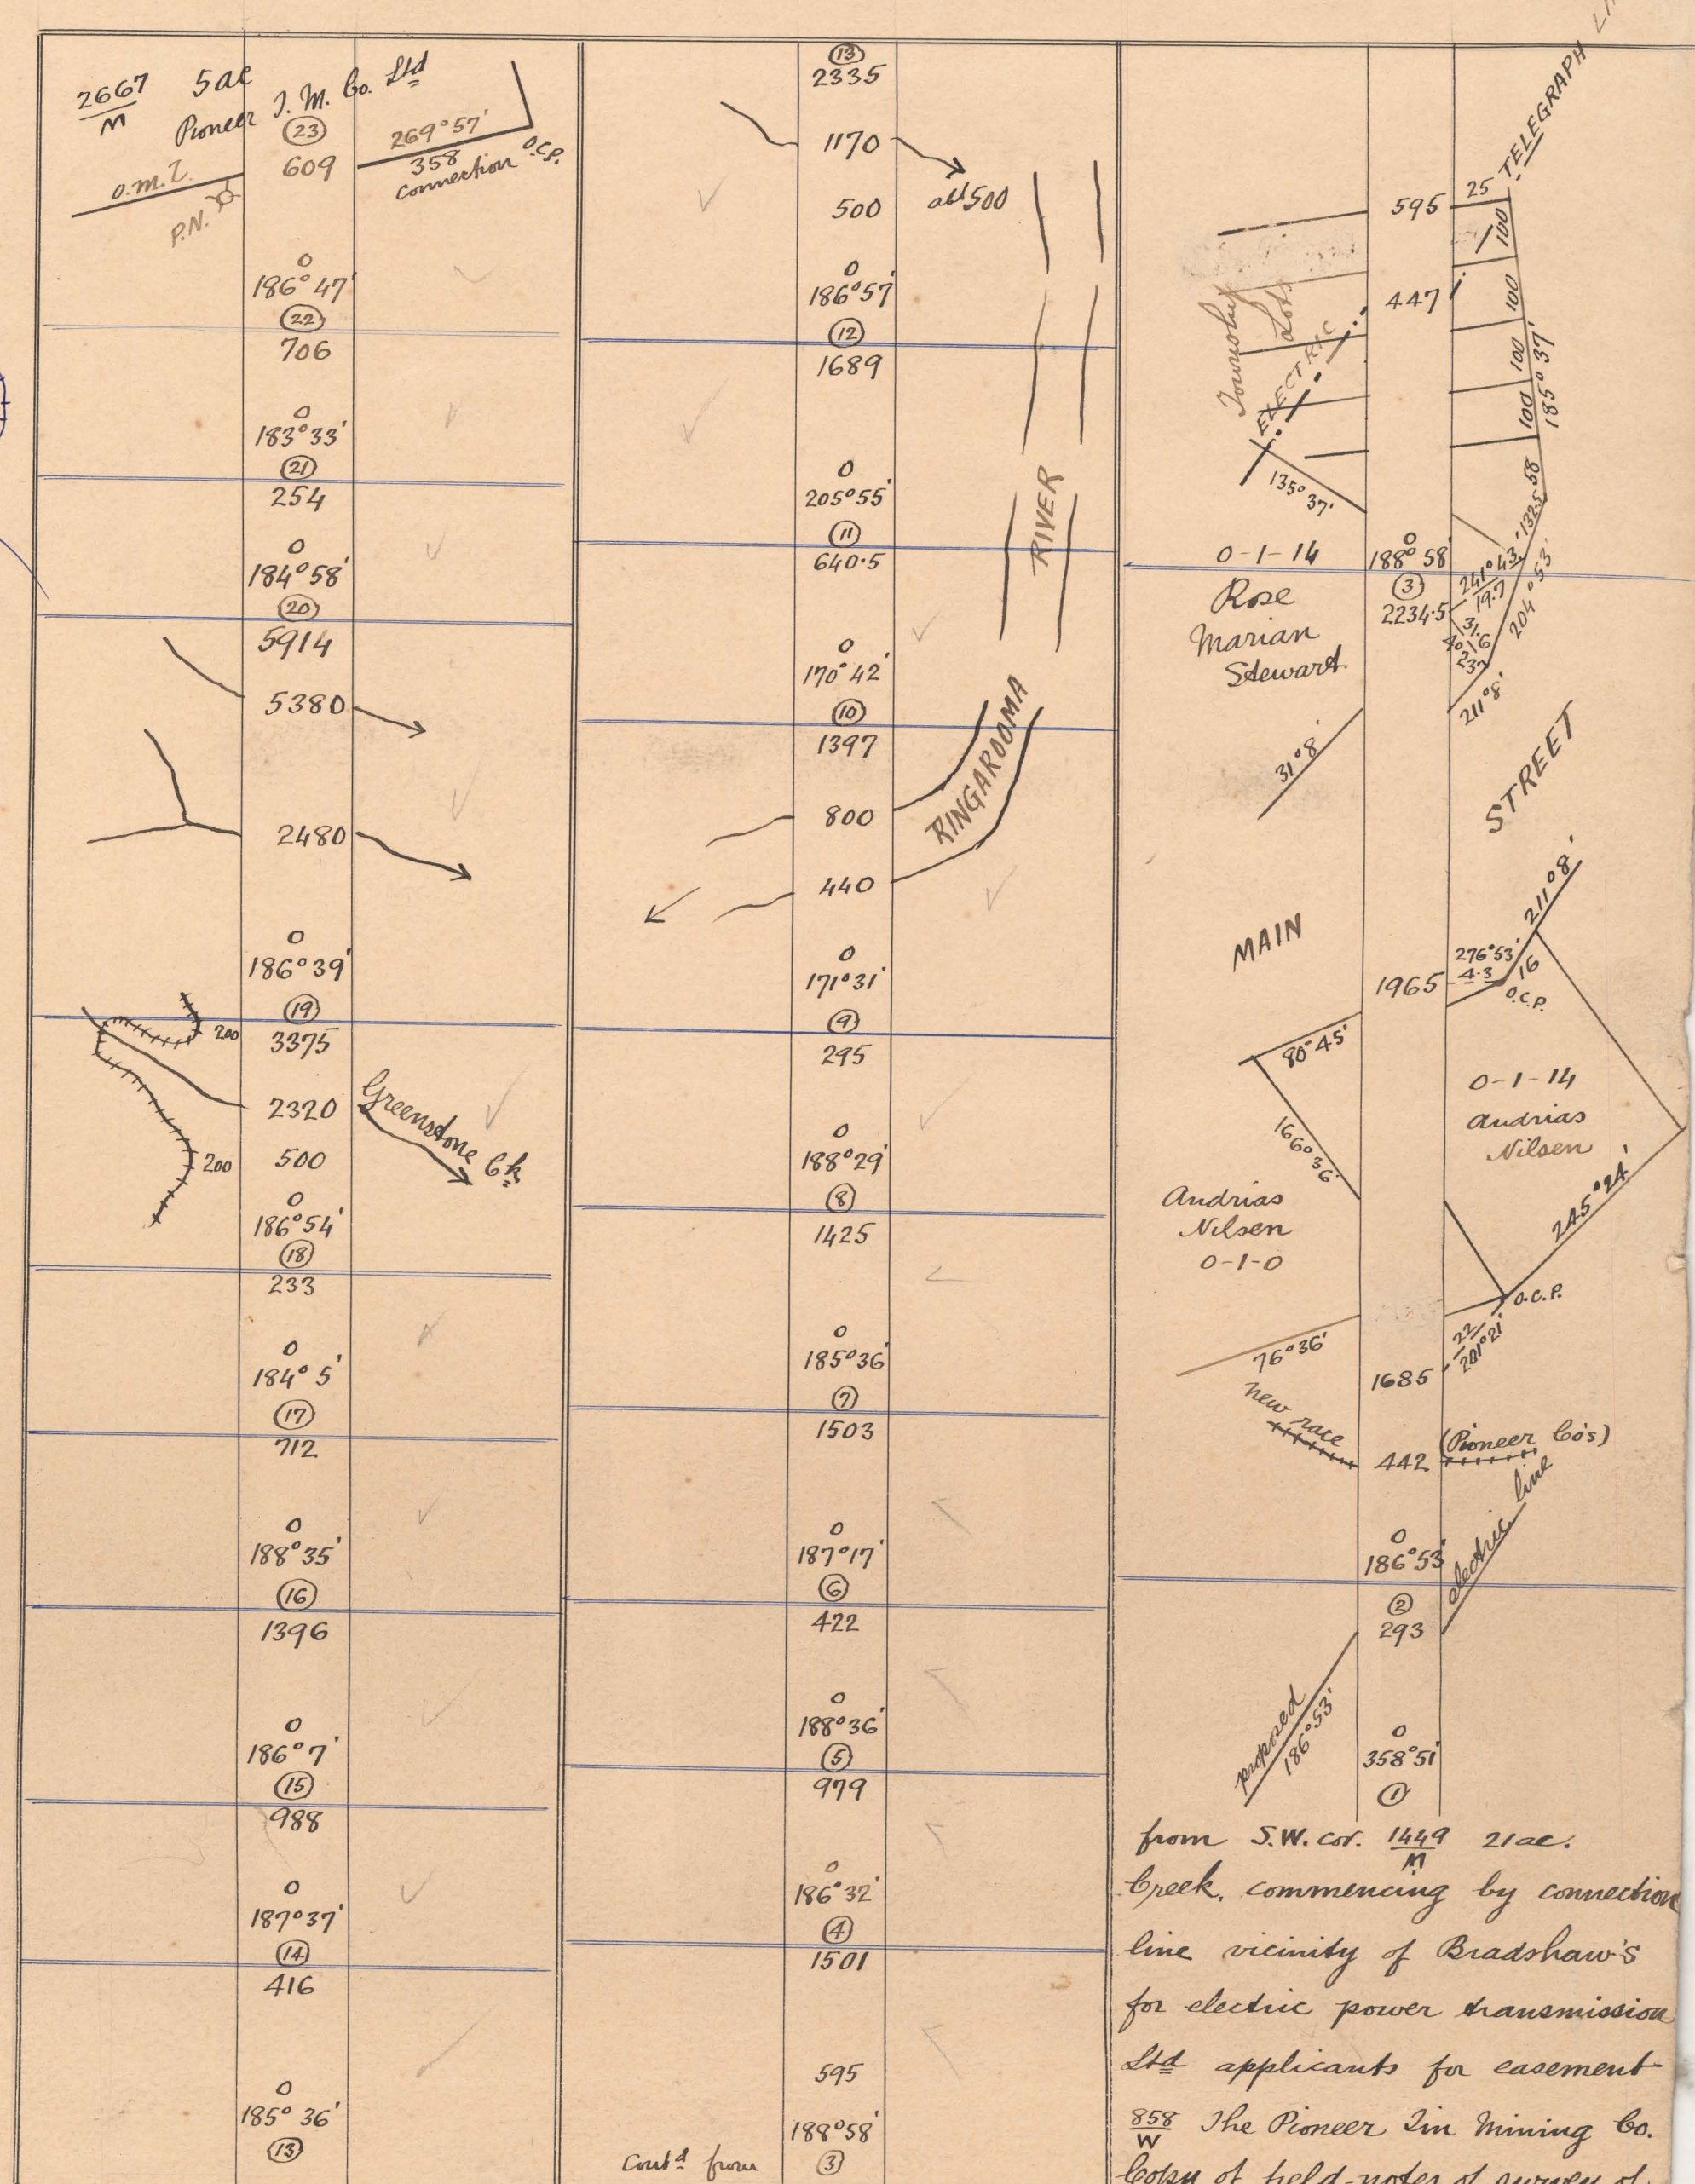

from S.W. cor. 1469 21st.
Creek, commencing by connection
line vicinity of Bradshaw's
for electric power transmission
Std applicants for easement
858 The Pioneer Tin Mining Co.
W Cases of hold under of survey of

S.P
MD-01

170

170.

858.
W.

PIONEER T.M.CO.

170