


Derby 23rd Nov 1908

Report on W.R. 941 - Banca Tin Mining
Co. No. 113. applicants under
"The Mining Act, 1905"

1. No part passes over or encroaches upon land occupied by or belonging to any person other than the applicant.
2. No part passes over a encroaches upon any public road or other Water Right or work connected with mining
3. There are two posted notices at separate intakes each for one sluice head and dated 17th October 1908. These P.N.s appear to be on same creeks as the intakes of 384 North Eastern I. S. Co. N. L.

Donald Fraser
Auth^d & Surveyor

The Surveyor General
Survey Office
Robert

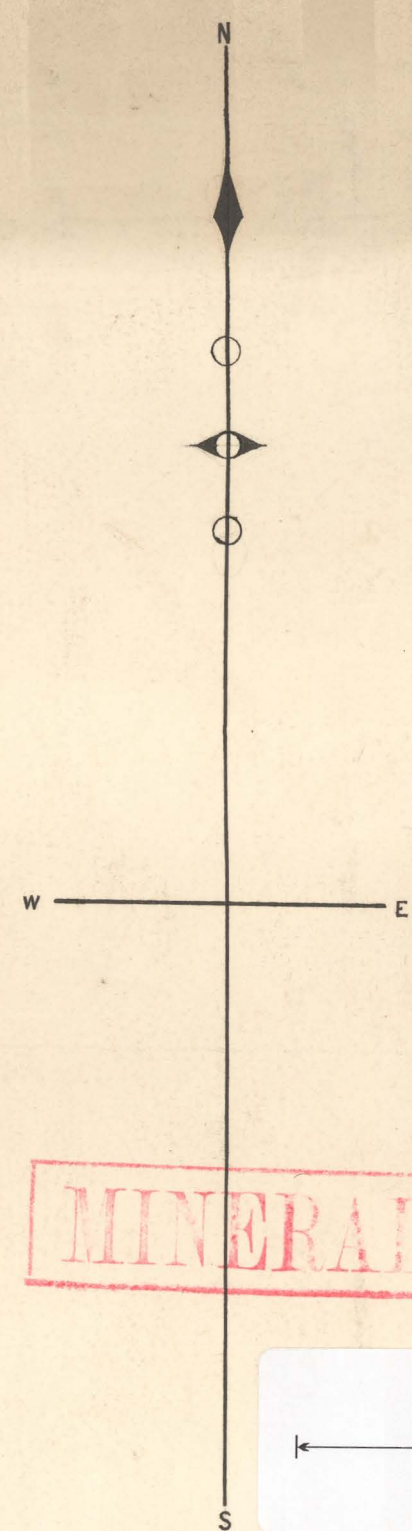

MINERAL


COUNTY OF DORSET

PARISH OF PAYANNA

Scale - 4 chains to one inch



CANCELLED RAZ.
15 FEB 1922

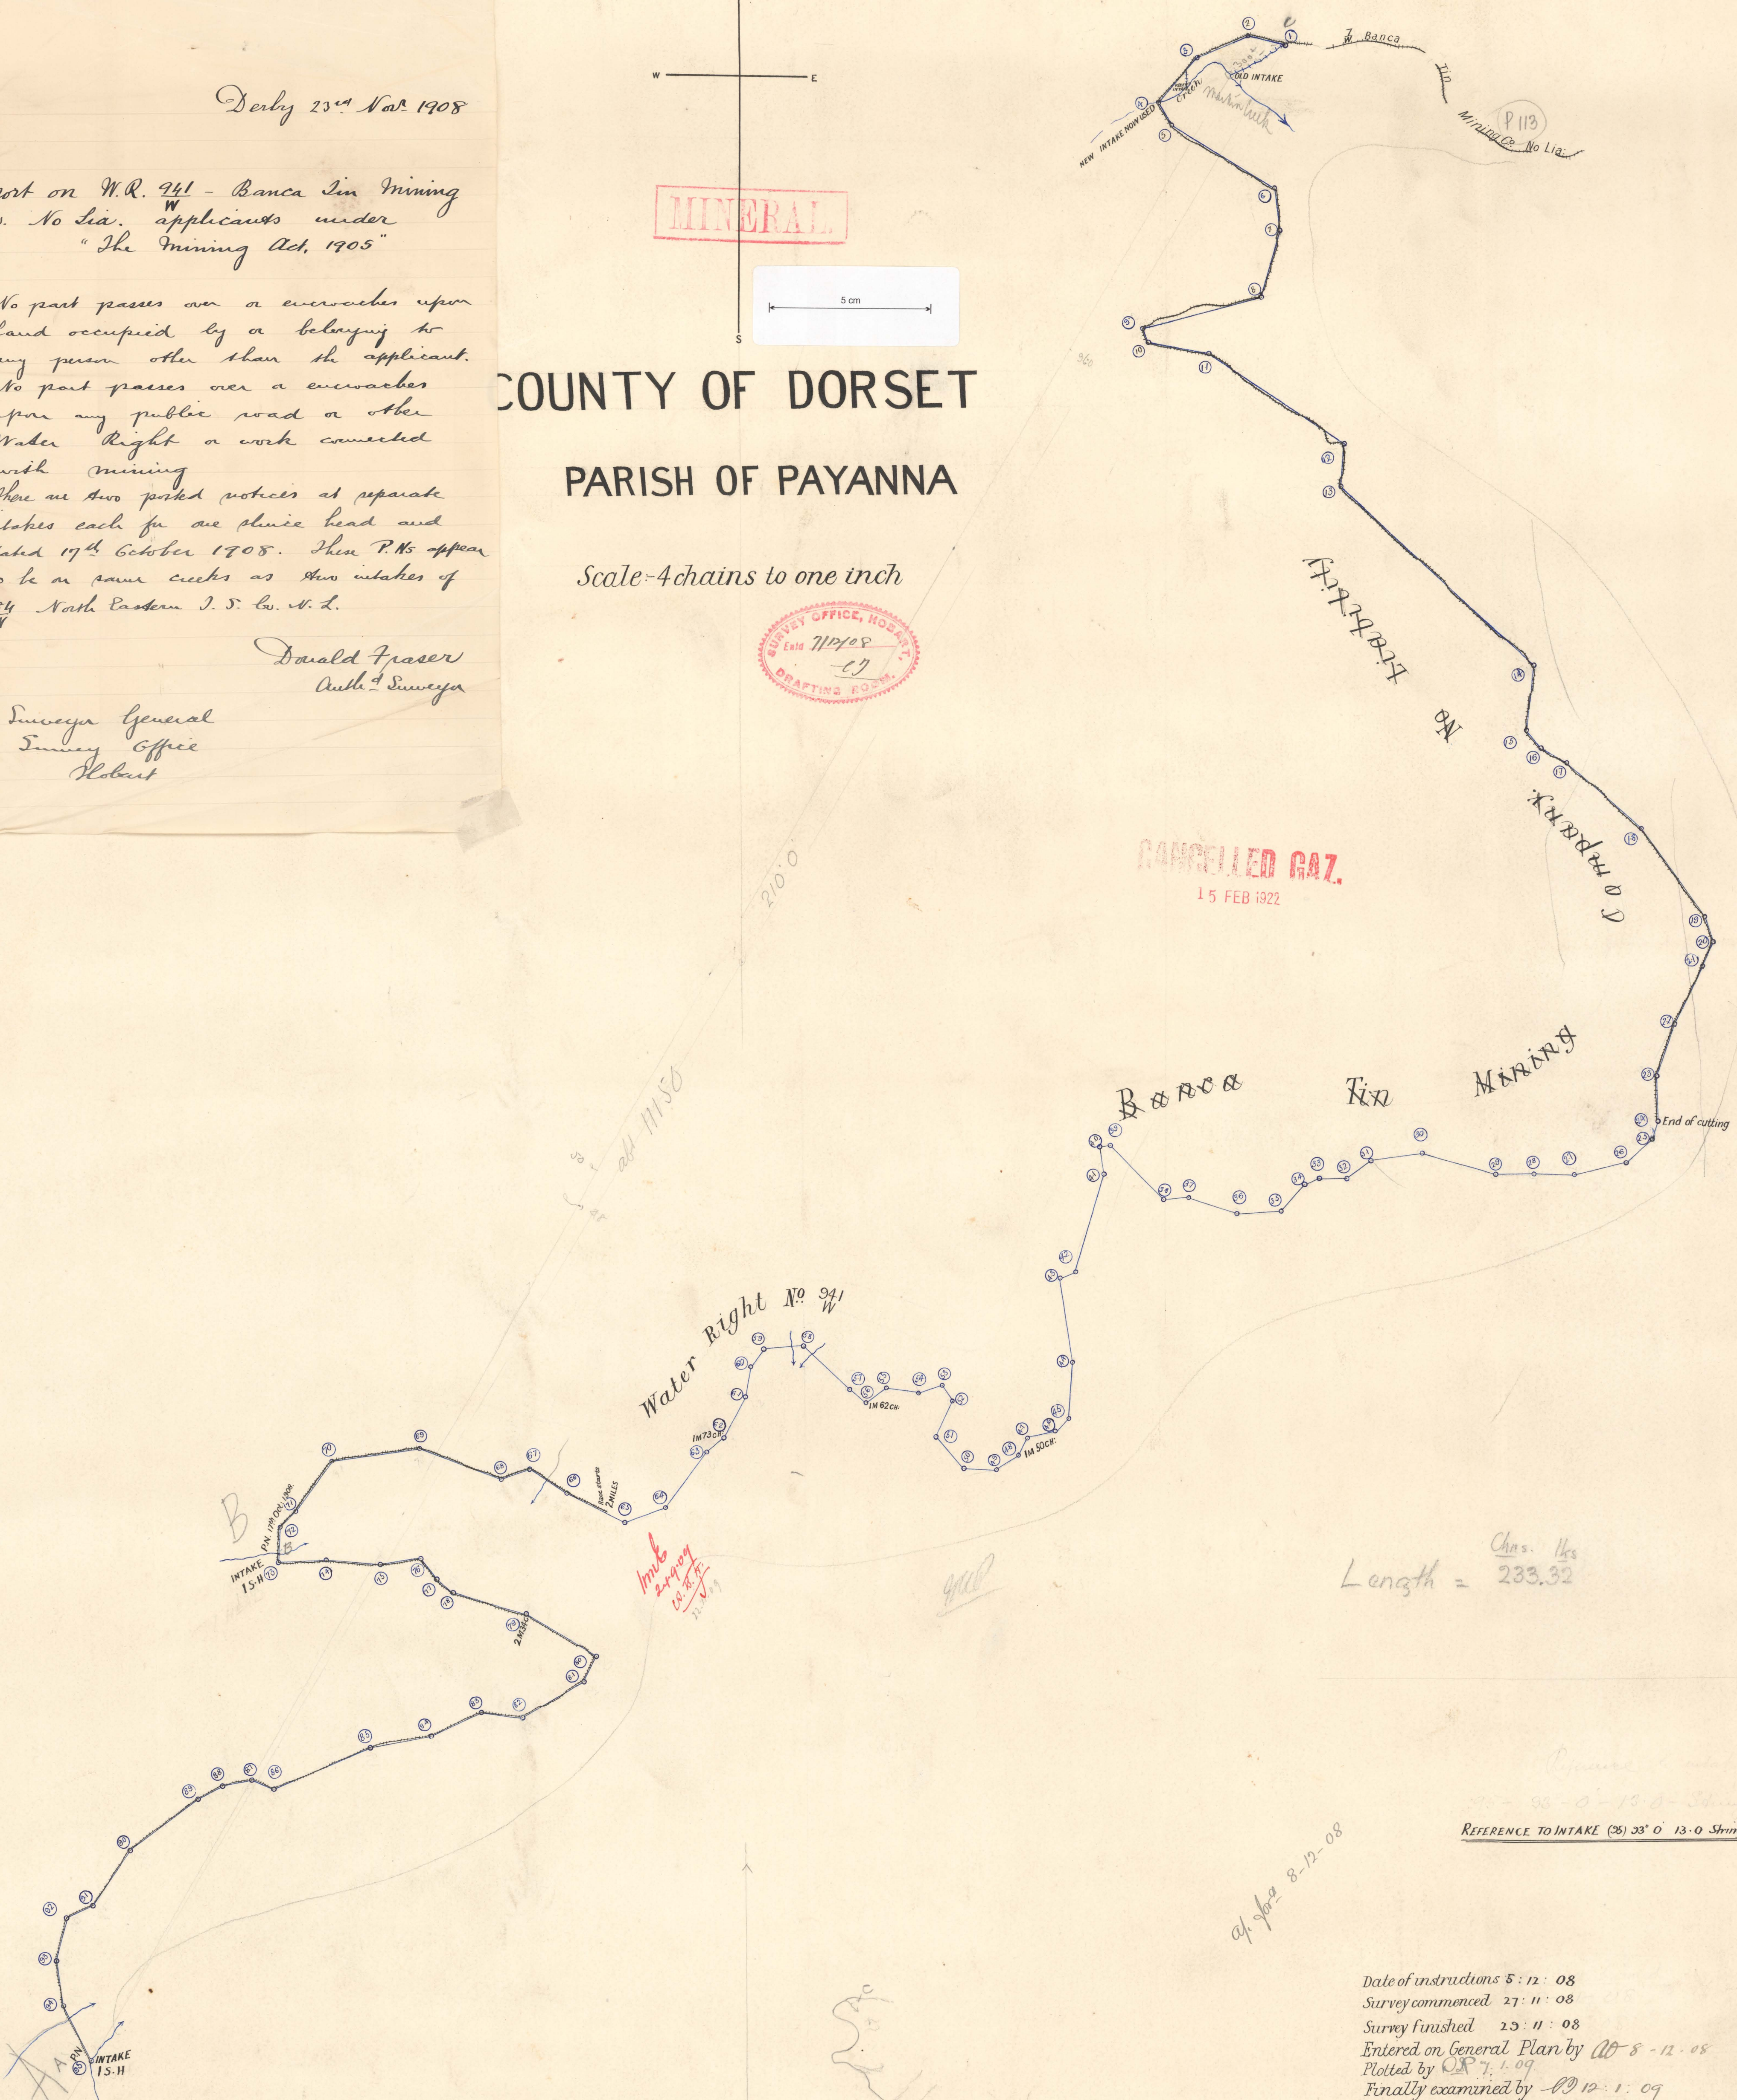

Length = 233.32
Chs. 11.5

REFERENCE TO INTAKE (25) 33' 0" 13-0 Stringy Bark.

Date of instructions 5:12:08
Survey commenced 27:11:08
Survey finished 23:11:08
Entered on General Plan by 20-8-12-08
Plotted by 7.1.09
Finally examined by 20-12-1:09


Tracing to R. Con
8/12/08.

May be acted upon C.C. 17.9.09
H. A. P.

Donald Fraser
Authorised Surveyor



10745
24.9.09

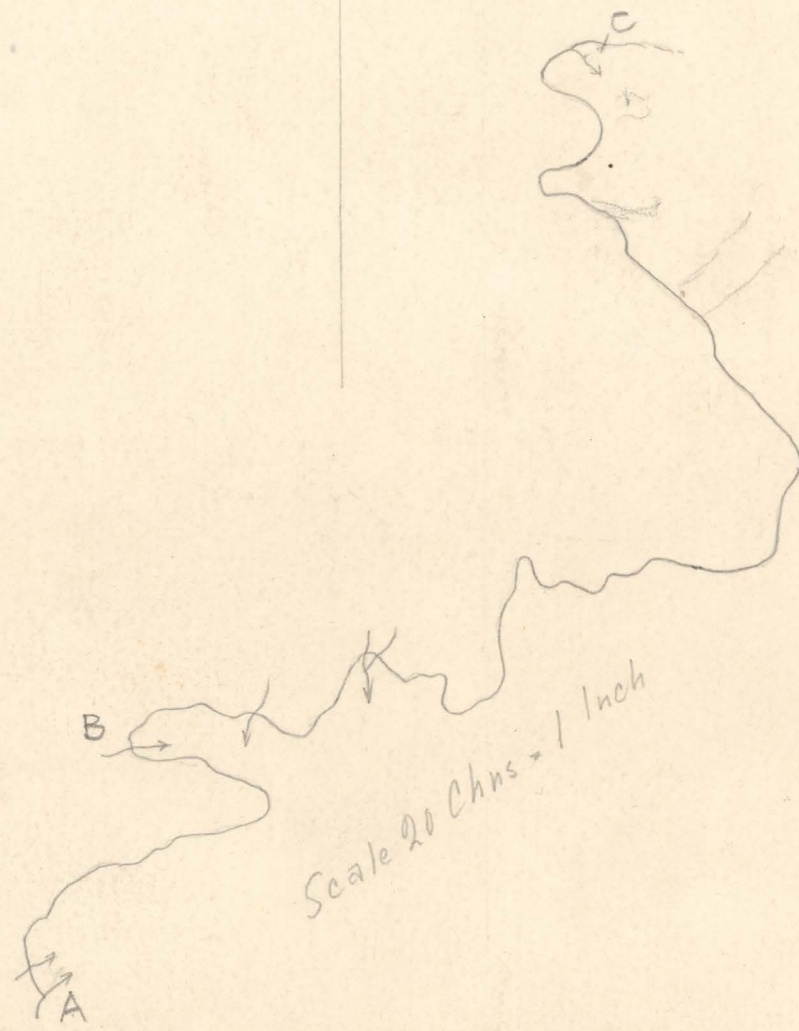

178

941 BANCA T.M.CO. No. 14.

178. 941.
W.

BANCA T. M.CO.