


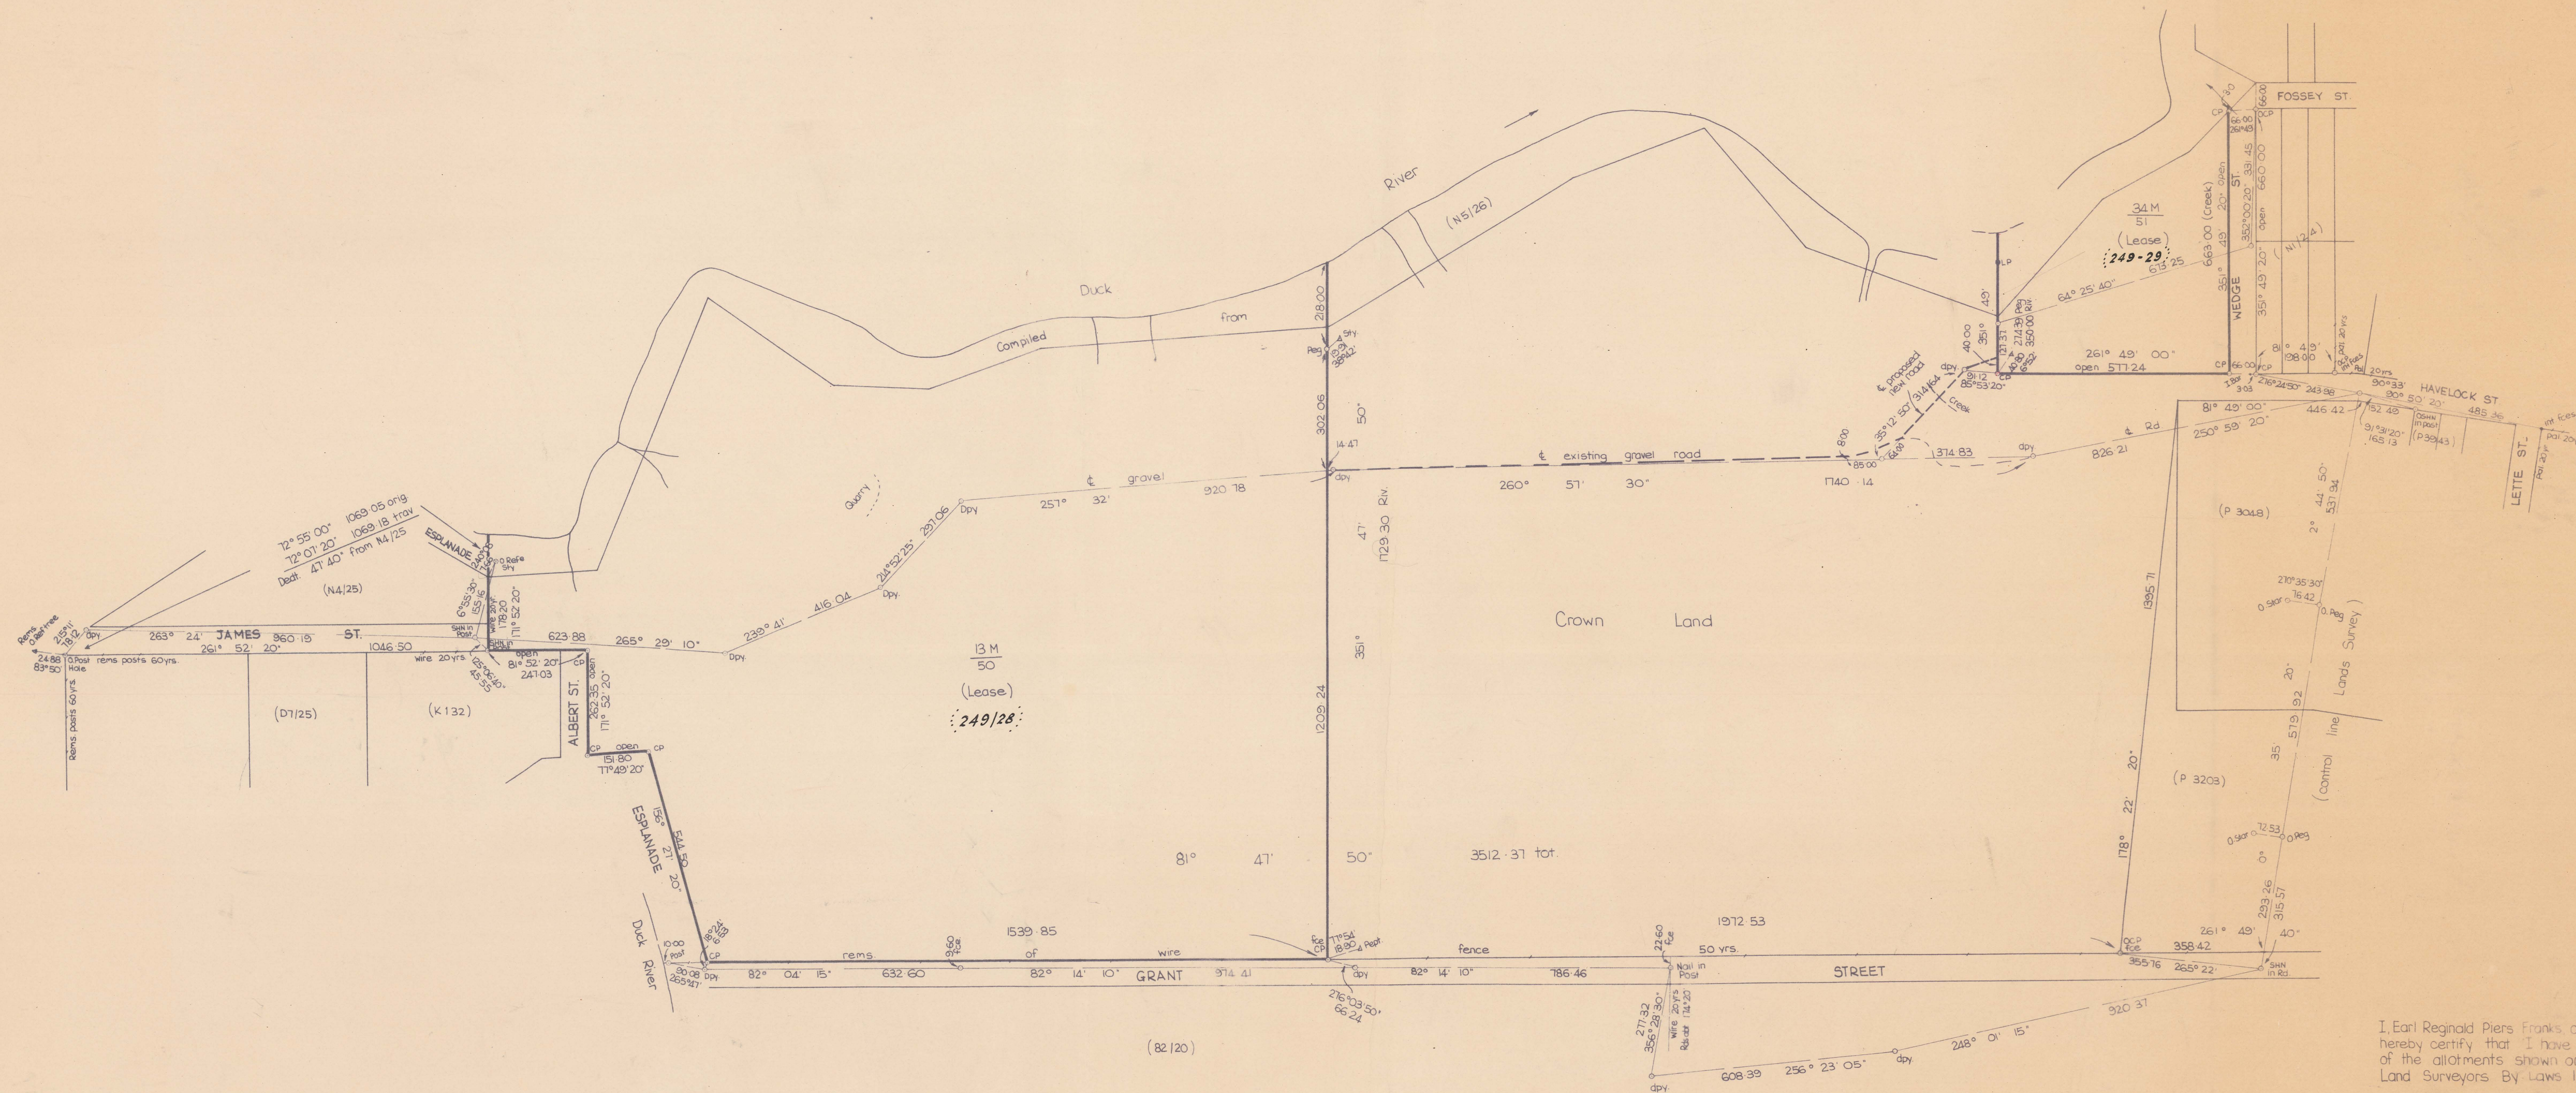

I, Earl Reginald Piers Franks of Devonport, in Tasmania, registered surveyor, hereby certify that I have re-established and repegged the boundaries of the allotments shown on this tracing in accordance with the Land Surveyors By Laws 1966

E. R. P. Franks
E. R. P. Franks
Registered Surveyor

LESTER, FRANKS & CO.			82 BEST STREET DEVONPORT, TAS.	
LAND & ENGINEERING SURVEYORS				
BOUNDARIES MARKED OR RE-MARKED				
FOR				
DUCK RIVER DOLOMITE CO. PTY. LTD.				
SMITHTON				
SCALE		200 FEET TO AN INCH		JOB NO.
		DRAWN	C. S. P.	2932
		TRACED	C. S. P.	
		CHECKED	E. R. P. F.	
		DATE	19-8-74	

