P. 257A

LESSEES ~~PURCHASERS~~ NAME	LOT NO.	~~ACE~~	~~DATE OF CONTRACT~~	~~GRANTED~~
CIRCULAR HEAD DOLOMITE & TRADING CO. PTY. LTD.	1.	97M/64	3·562 ha.	
" " "	2.	16W/74	4748 m².	

74

To be filled in by Surveyor

Date of Instructions .....

Survey commenced 29-10-'74

Survey finished 29-10-'74

Error of close 1in 13,806

Surveyors Report

Instructed by Circular Head Dolomite and Trading Co. Pty. Ltd. and Department of Mines.

Office Examination

Regulations Checked .....

Computations Checked .....

Drawn by .....

Boundaries Checked .....

Entered on Diagrams D.R.B. 20·10·75.

Entered on General Plan .....

State Permanent Marks .....

Finally examined G. 21.10.75.

Authorised Surveyor

Further survey references .....

May be acted upon .....

Acted upon .....

P. 256. F. B. 292

PLAN OF SURVEY

LAND DISTRICT OF

PARISH OF

CITY OF

TOWN OF SMITHTON

MUNICIPALITY

WARD

5 cm

Scale 1:2500

Authorised Surveyor MR. E.R.P. FRANKS

Date: 30th October 1974

FILE No.

MEASUREMENTS IN METRES

CHART

WELLINGTON 2A.

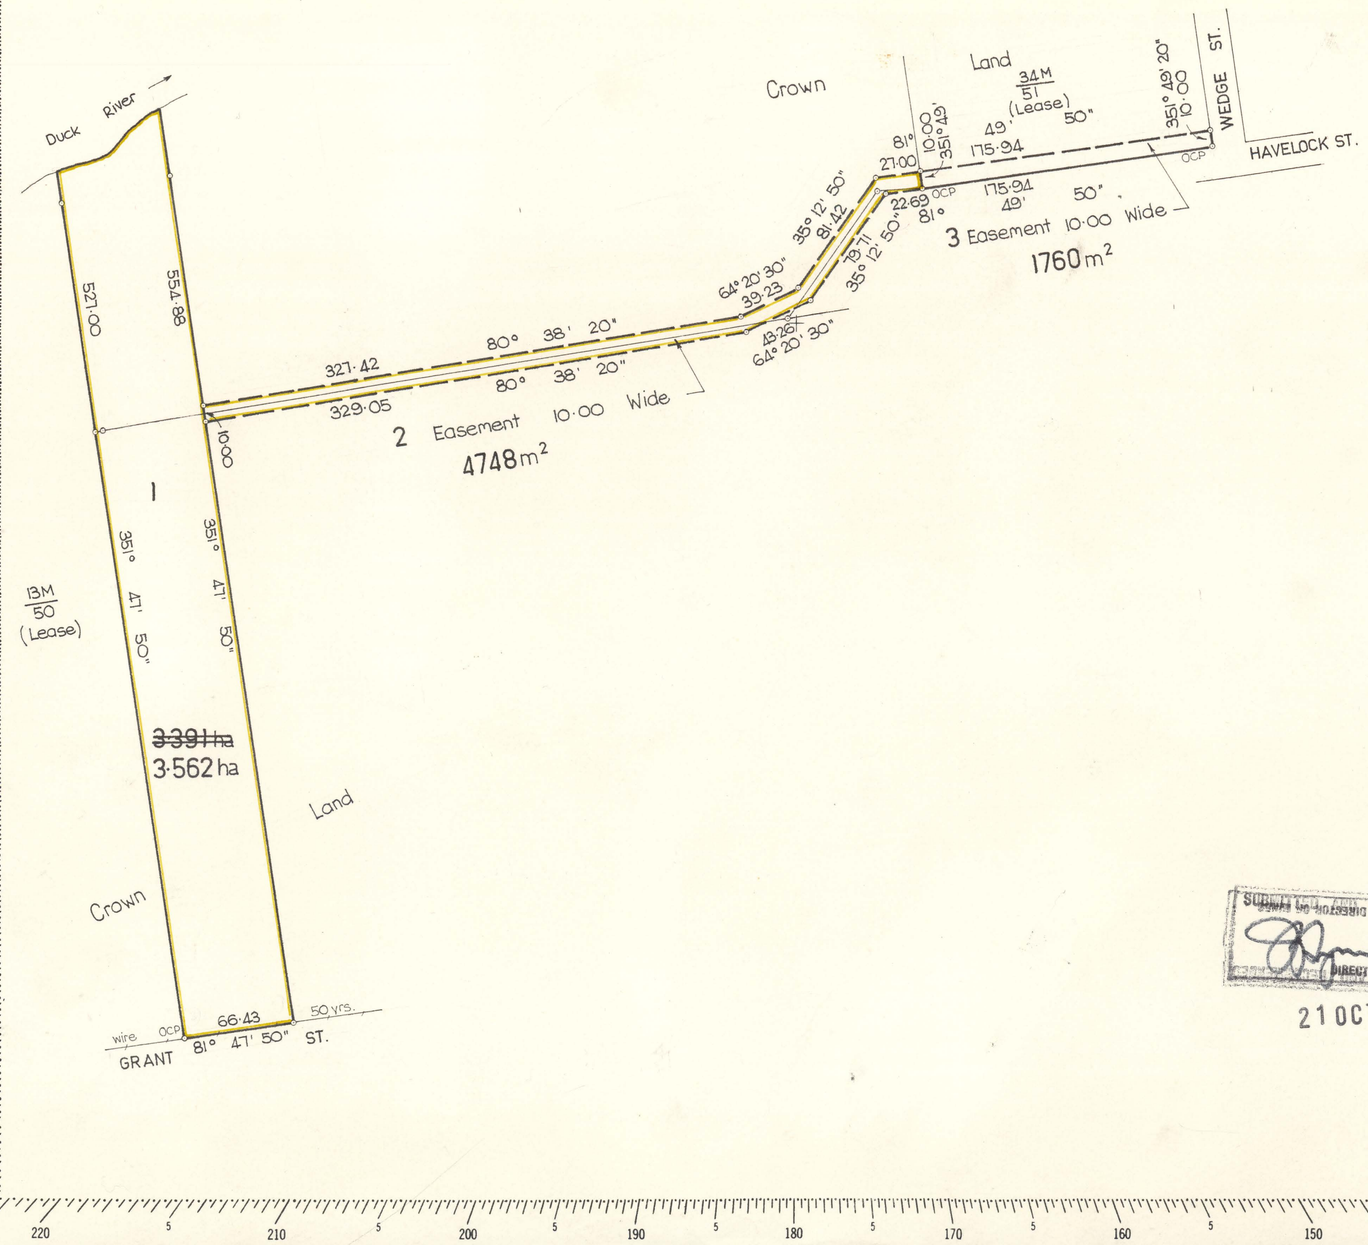

SURVEY OFFICE RECORD
DIRECTOR OF MINES
21 OCT 1975