


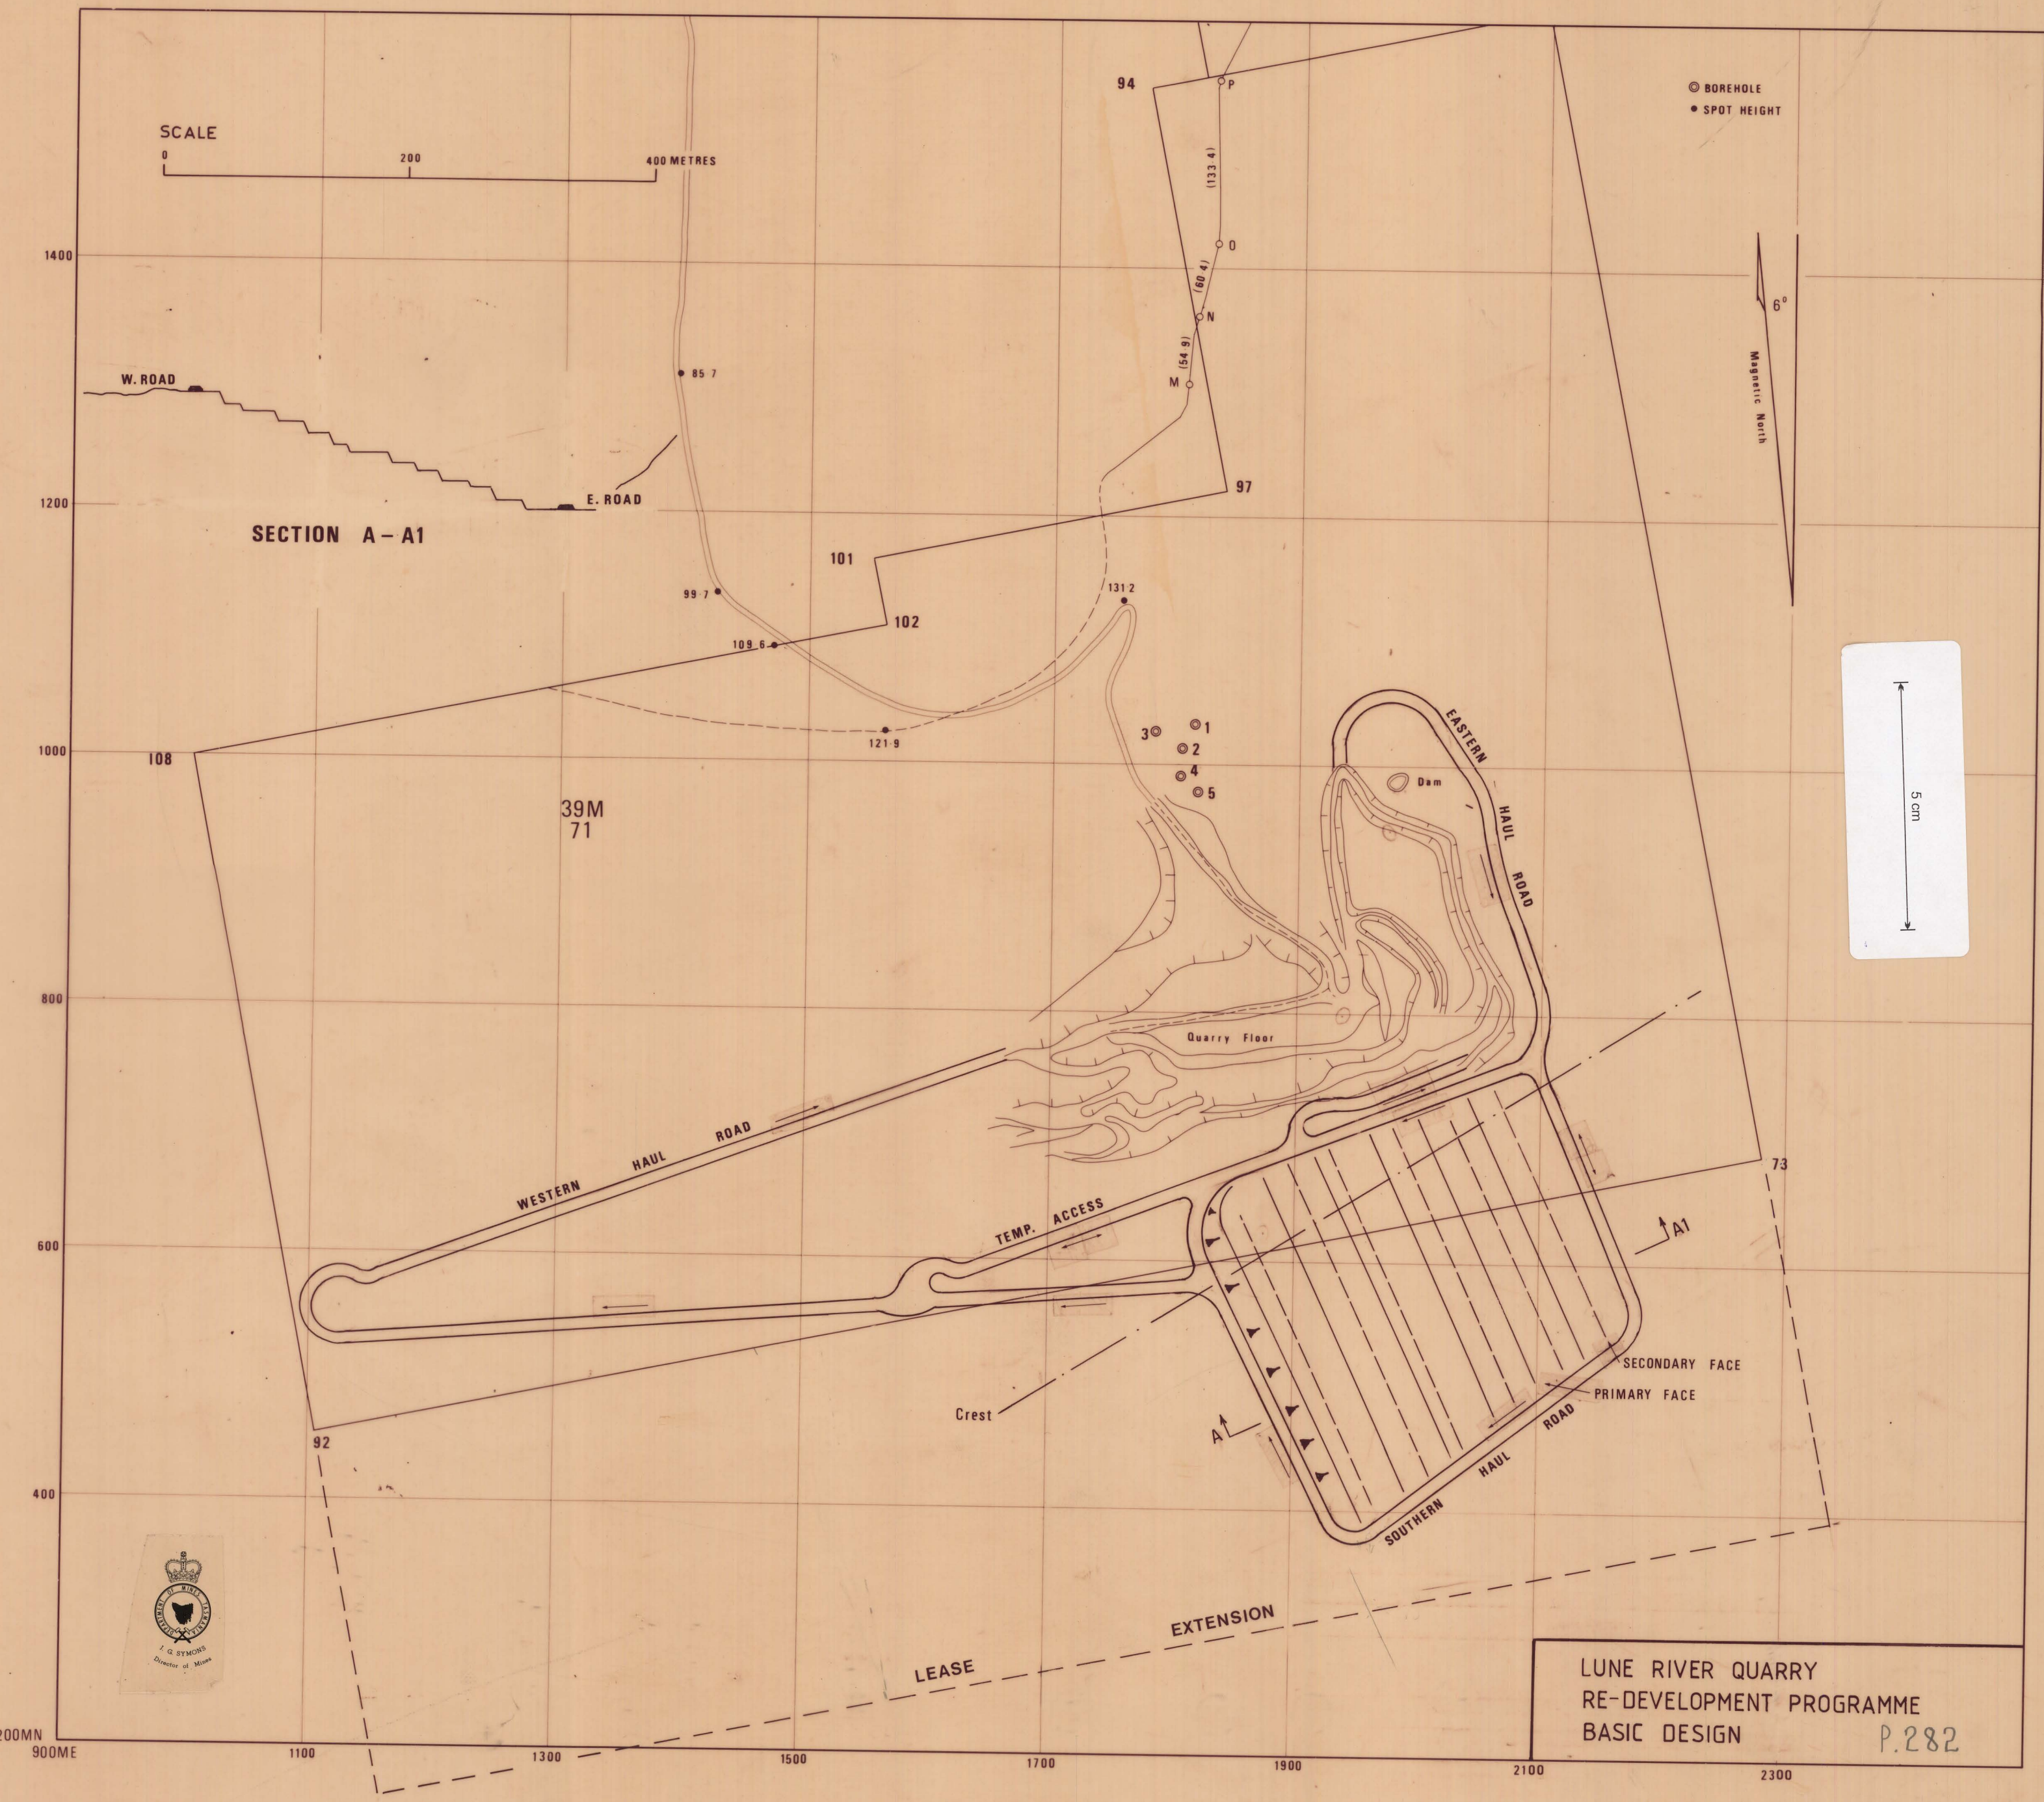

LUNE RIVER QUARRY
RE-DEVELOPMENT PROGRAMME
BASIC DESIGN

P.282