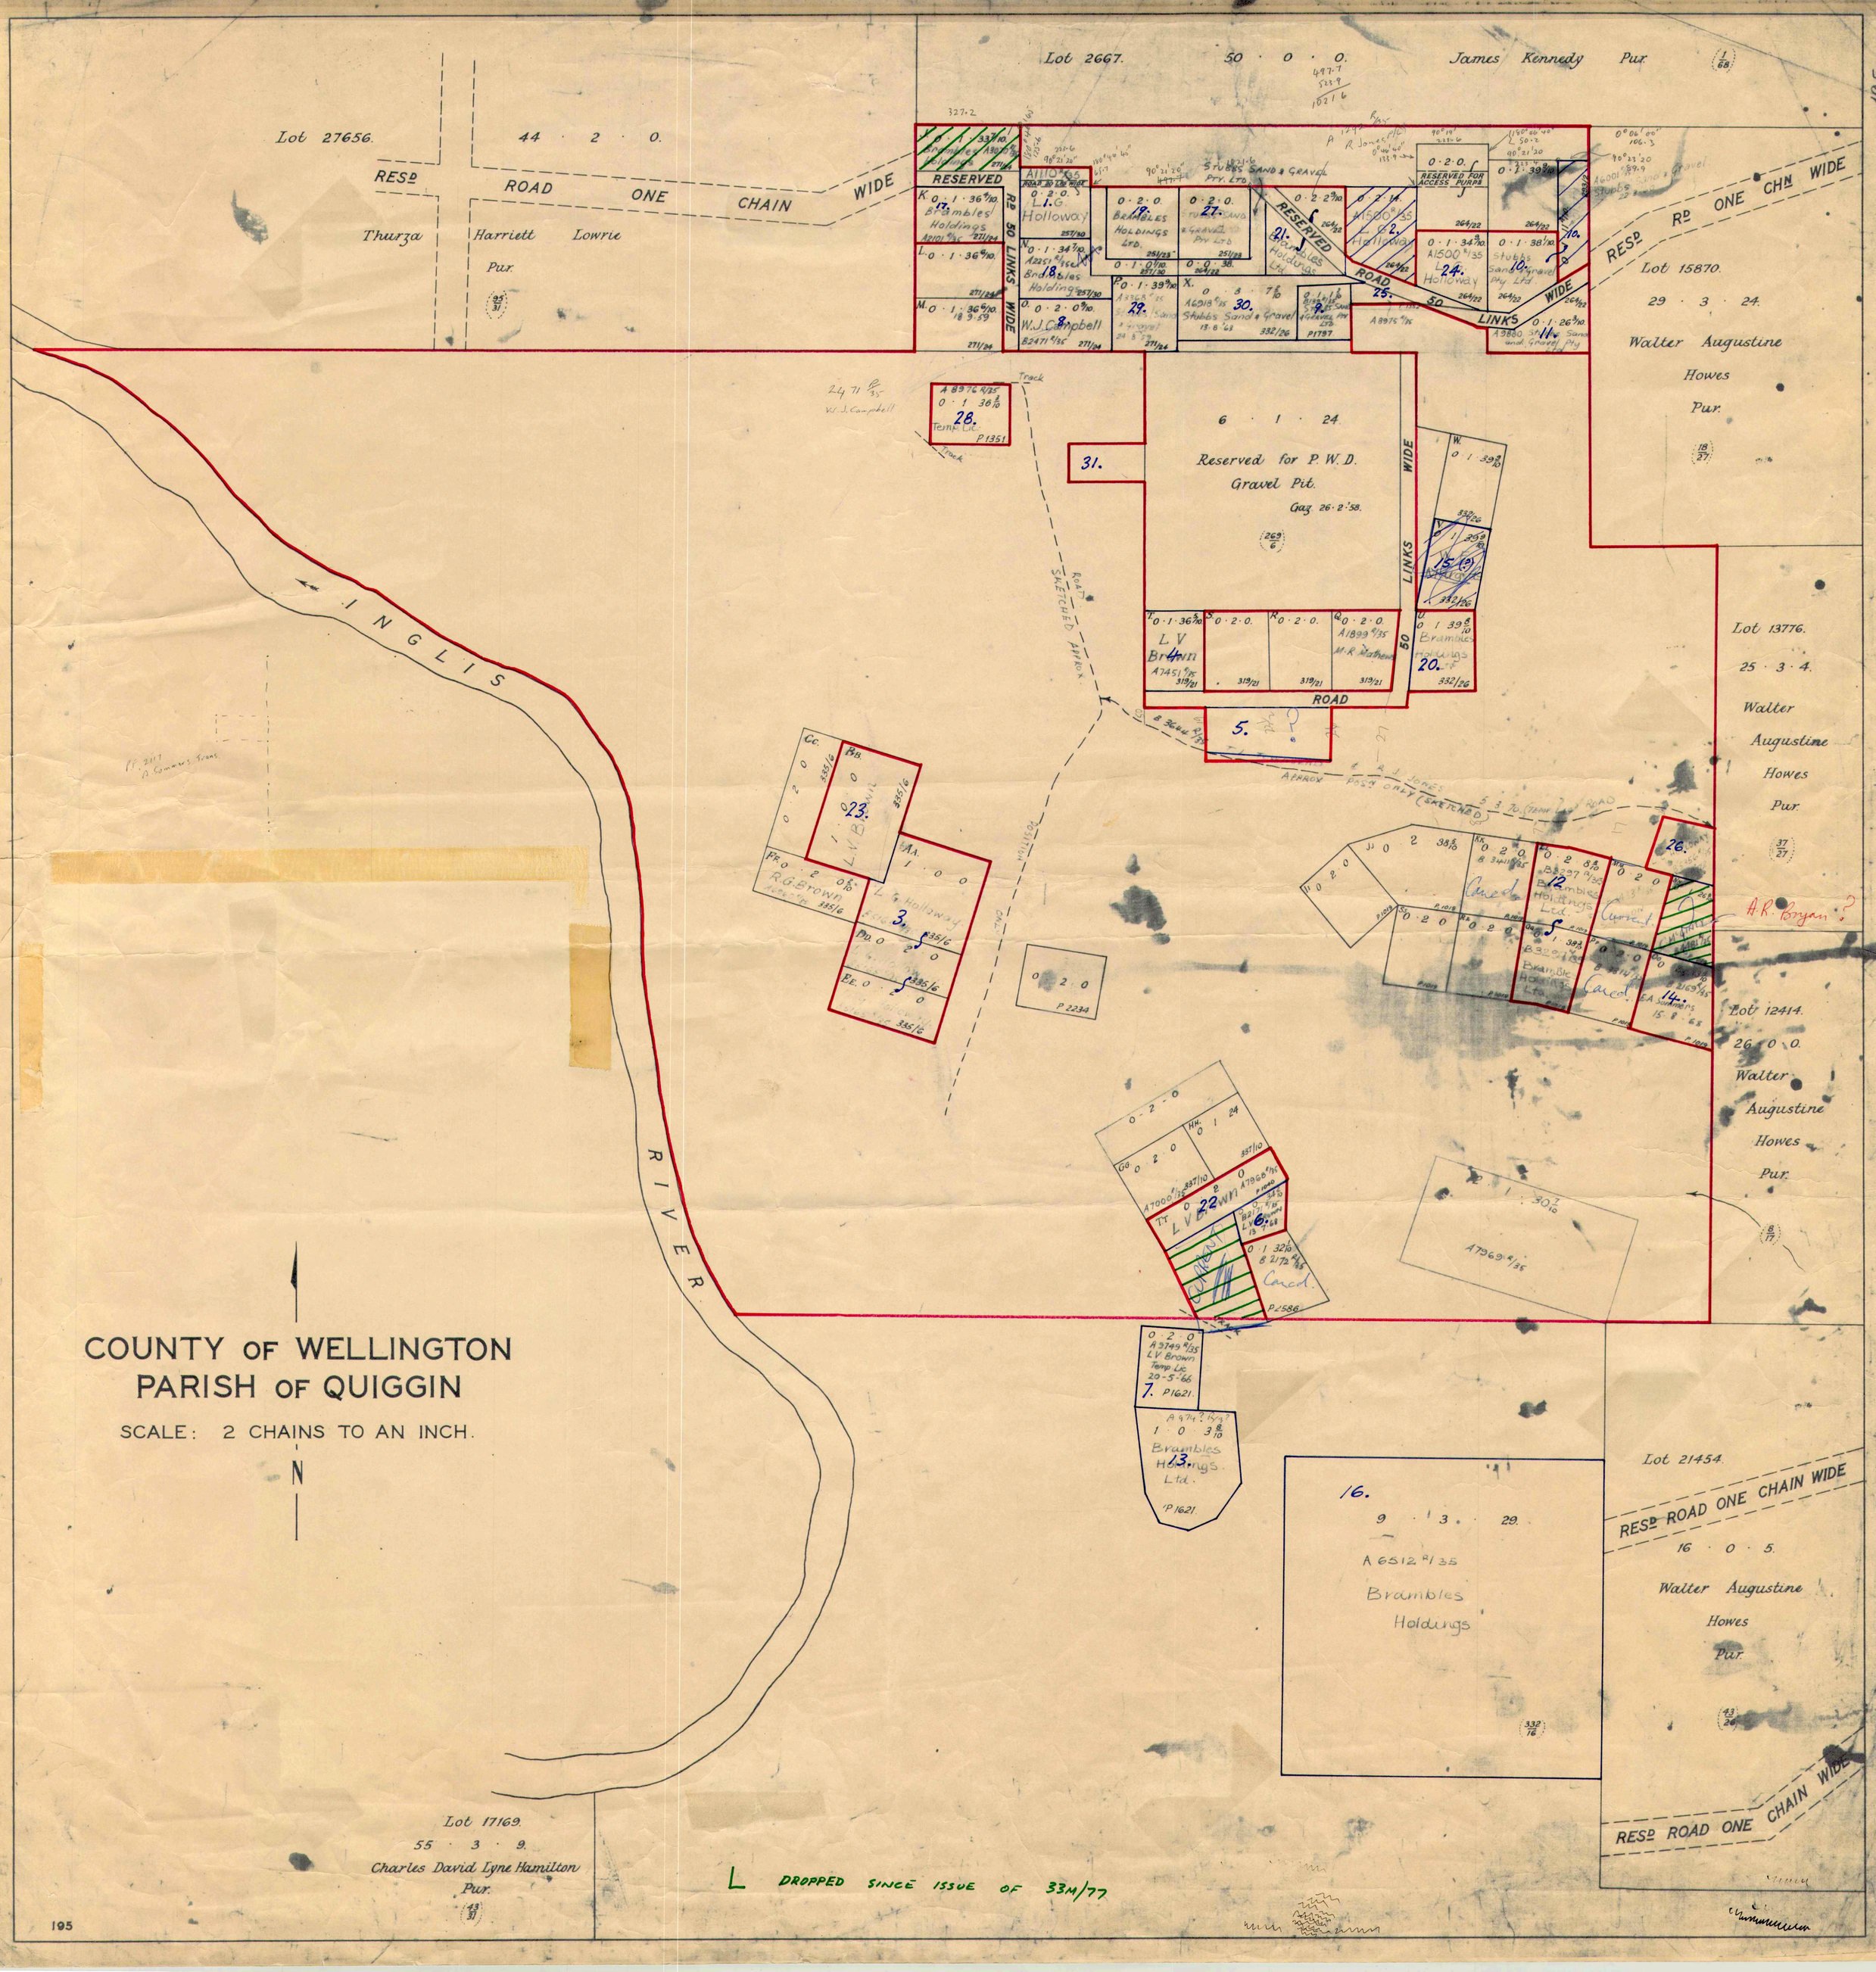
Lot 2667. 50 · 0 · 0. James Kennedy Pur.
Lot 27656.
44 · 2 · 0.
RESD ROAD ONE CHAIN WIDE
Thurza Harriett Lowrie Pur.
RESERVED
RD 50 LINKS WIDE
L.G. Holloway
Brambles Holdings Ltd.
Stubbs Sand & Gravel Pty Ltd.
W.J. Campbell
RESERVED FOR ACCESS PURPS
ROAD 25. 50 LINKS WIDE
RESD RD ONE CHN WIDE
Lot 15870.
29 · 3 · 24.
Walter Augustine Howes Pur.
6 · 1 · 24.
Reserved for P.W.D. Gravel Pit.
Gaz. 26·2·58.
Temp. Lic.
Track
ROAD SKETCHED APPROX.
ROAD 50 LINKS WIDE
L V Brown
Brambles Holdings Ltd.
Lot 13776.
25 · 3 · 4.
Walter Augustine Howes Pur.
INGLIS RIVER
Lot 12414.
26 · 0 · 0.
Walter Augustine Howes Pur.
A.R. Bryan ?
Lot 21454.
RESD ROAD ONE CHAIN WIDE
16 · 0 · 5.
Walter Augustine Howes Pur.
16.
9 · 1 · 3 · 29.
A 6512 R/35
Brambles Holdings
Lot 17169.
55 · 3 · 9.
Charles David Lyne Hamilton Pur.
COUNTY OF WELLINGTON
PARISH OF QUIGGIN
SCALE: 2 CHAINS TO AN INCH.
N
L DROPPED SINCE ISSUE OF 33M/77
195