811/40

PLAN OF ADIT WORKING'S OF "NEW ELDORADO MINE", MATHINNA.

Compiled from existing plans & reports

Scale :- 1" = 25 feet.

INDEX


Reefs or veins Quartz

Stoped

Filled or blocked with rock

42' Depth of Winze or height of Rise

6" Width of Reef

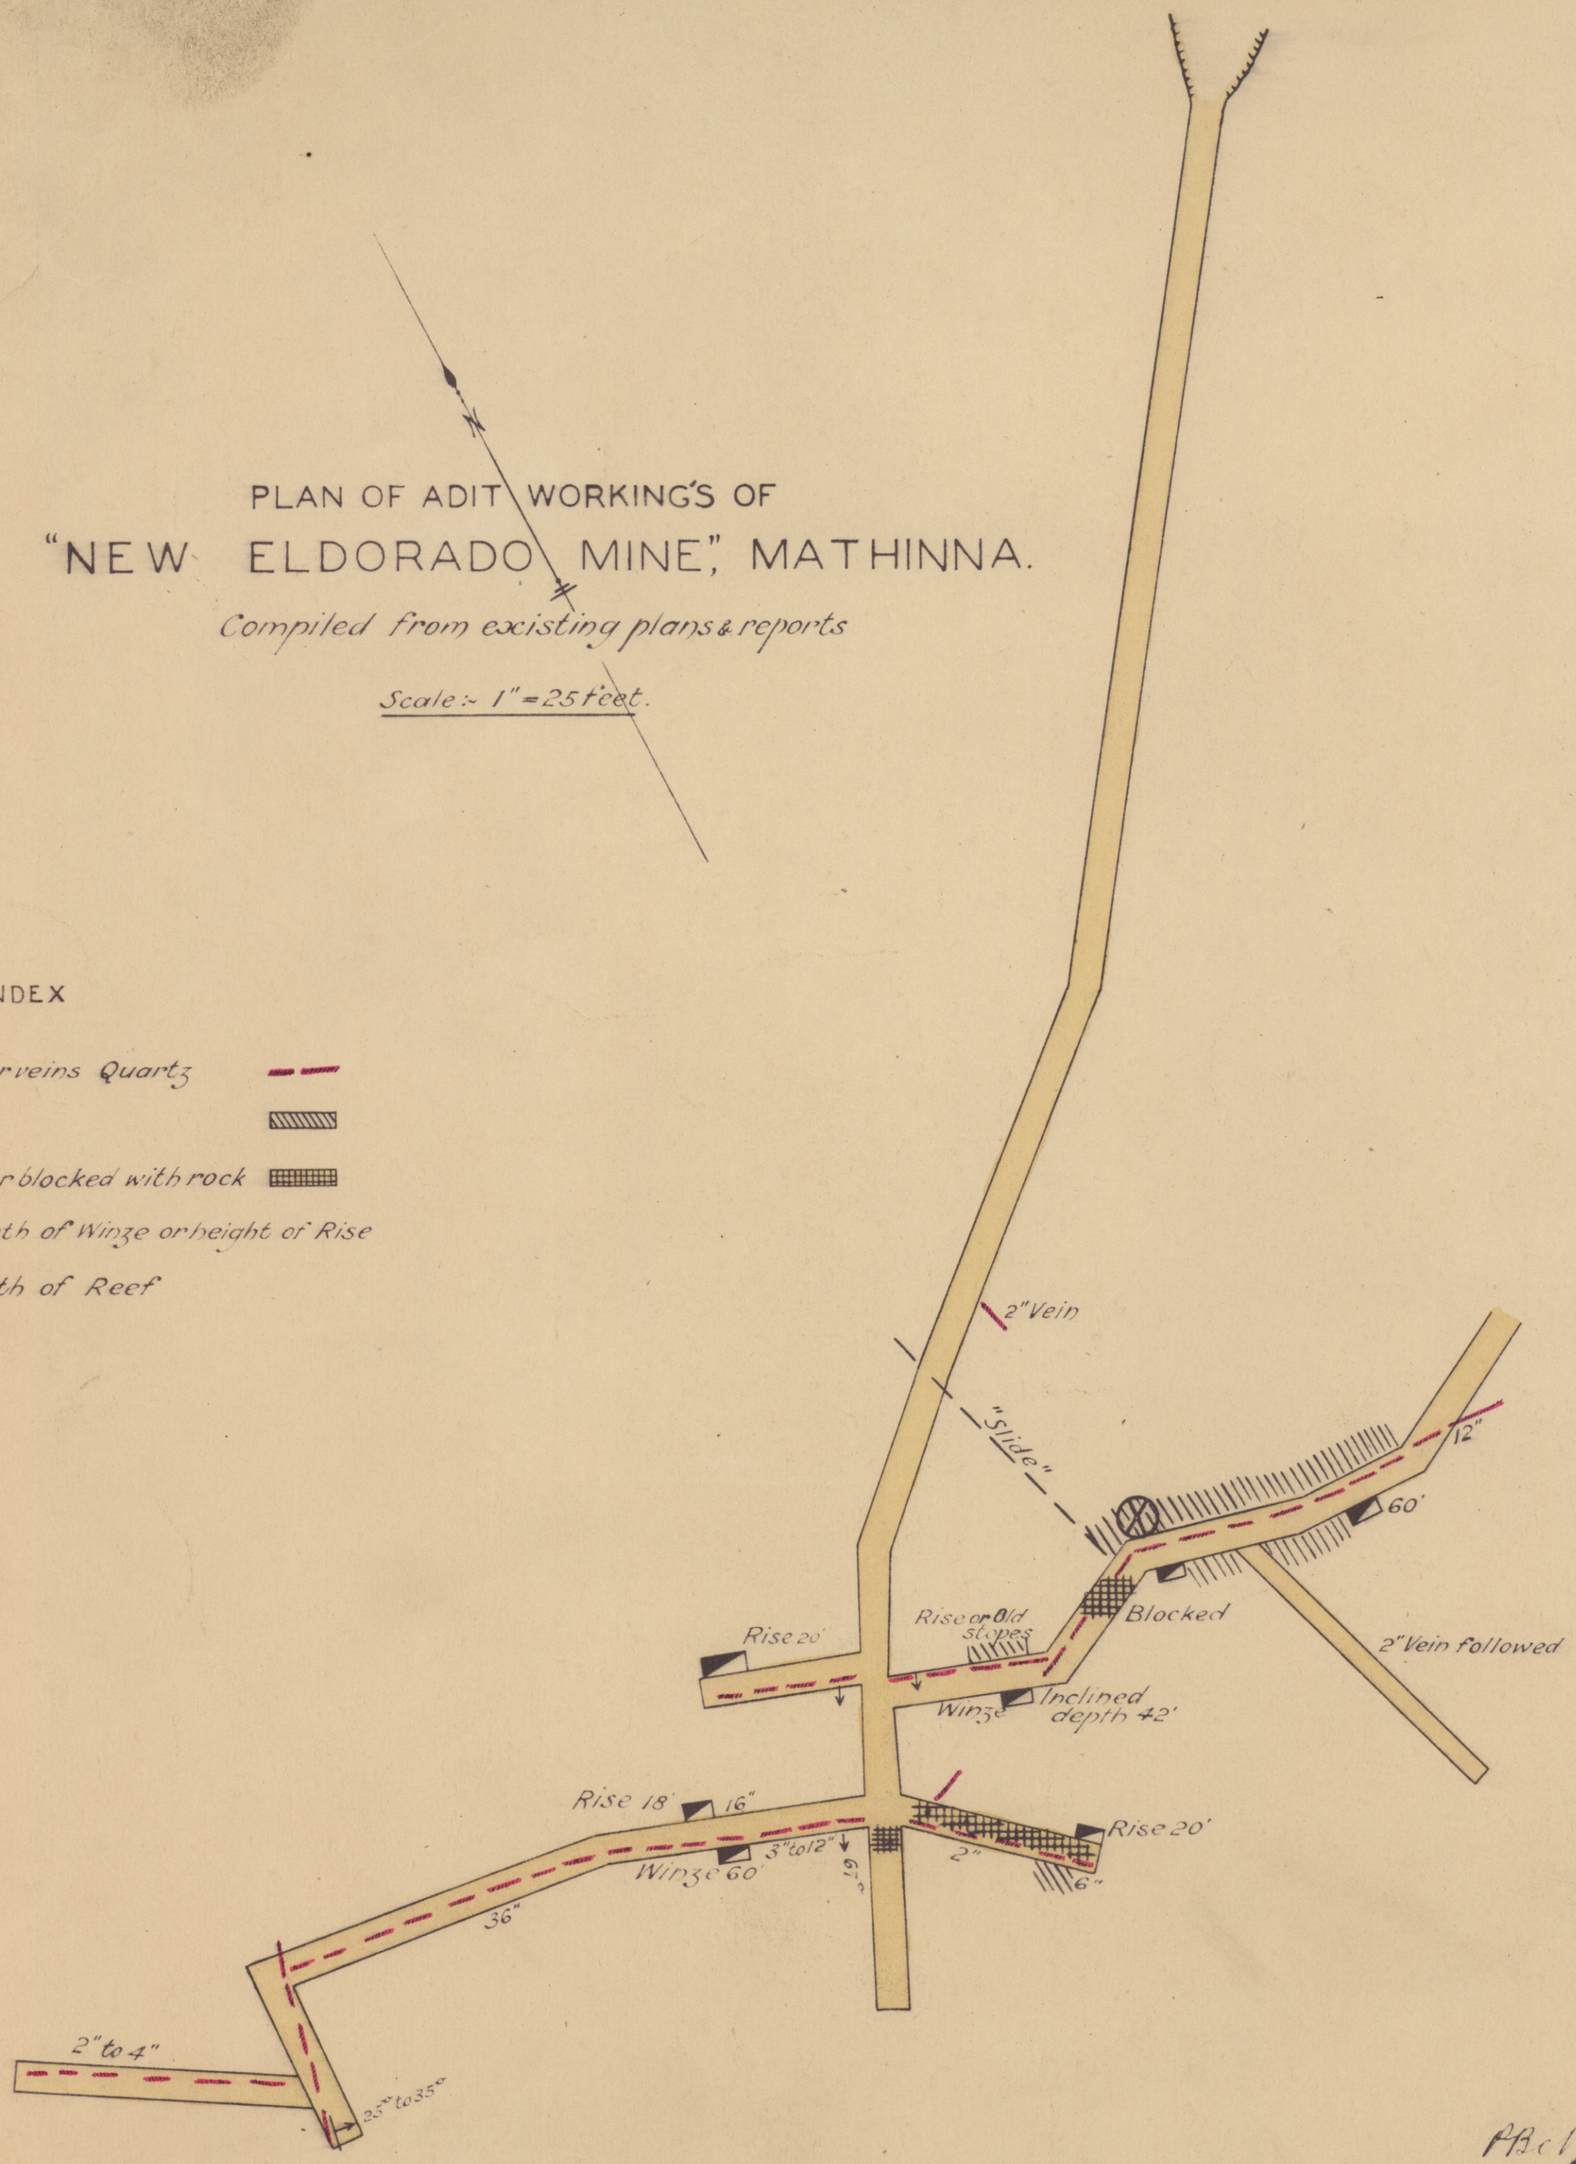

P. Belize.

Government Geologist.

10-9-41.

8-8-41

811
265