824 B, C

286

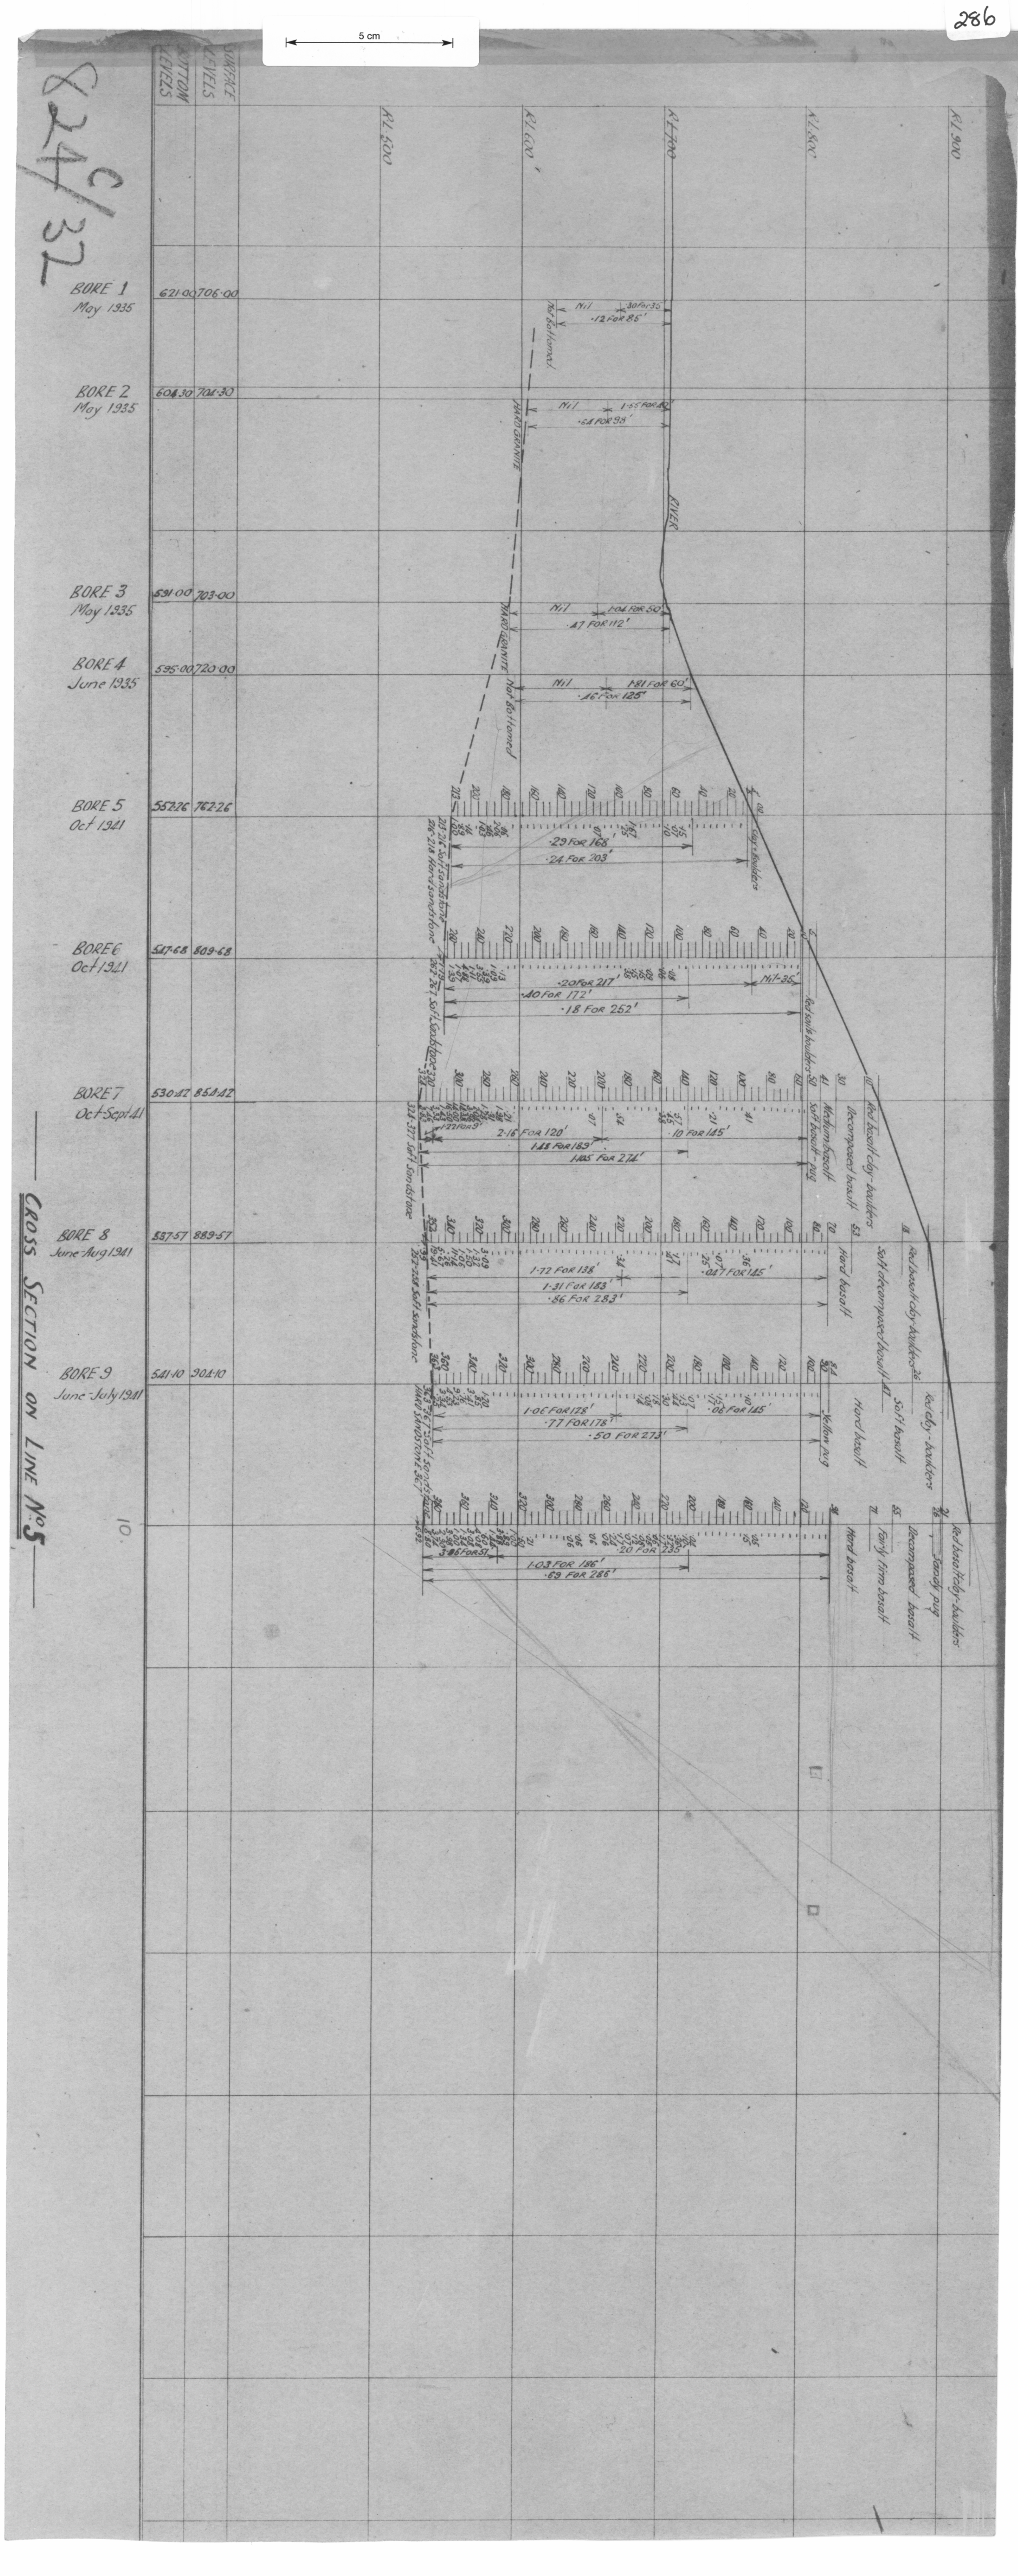

CROSS SECTION ON LINE No 5

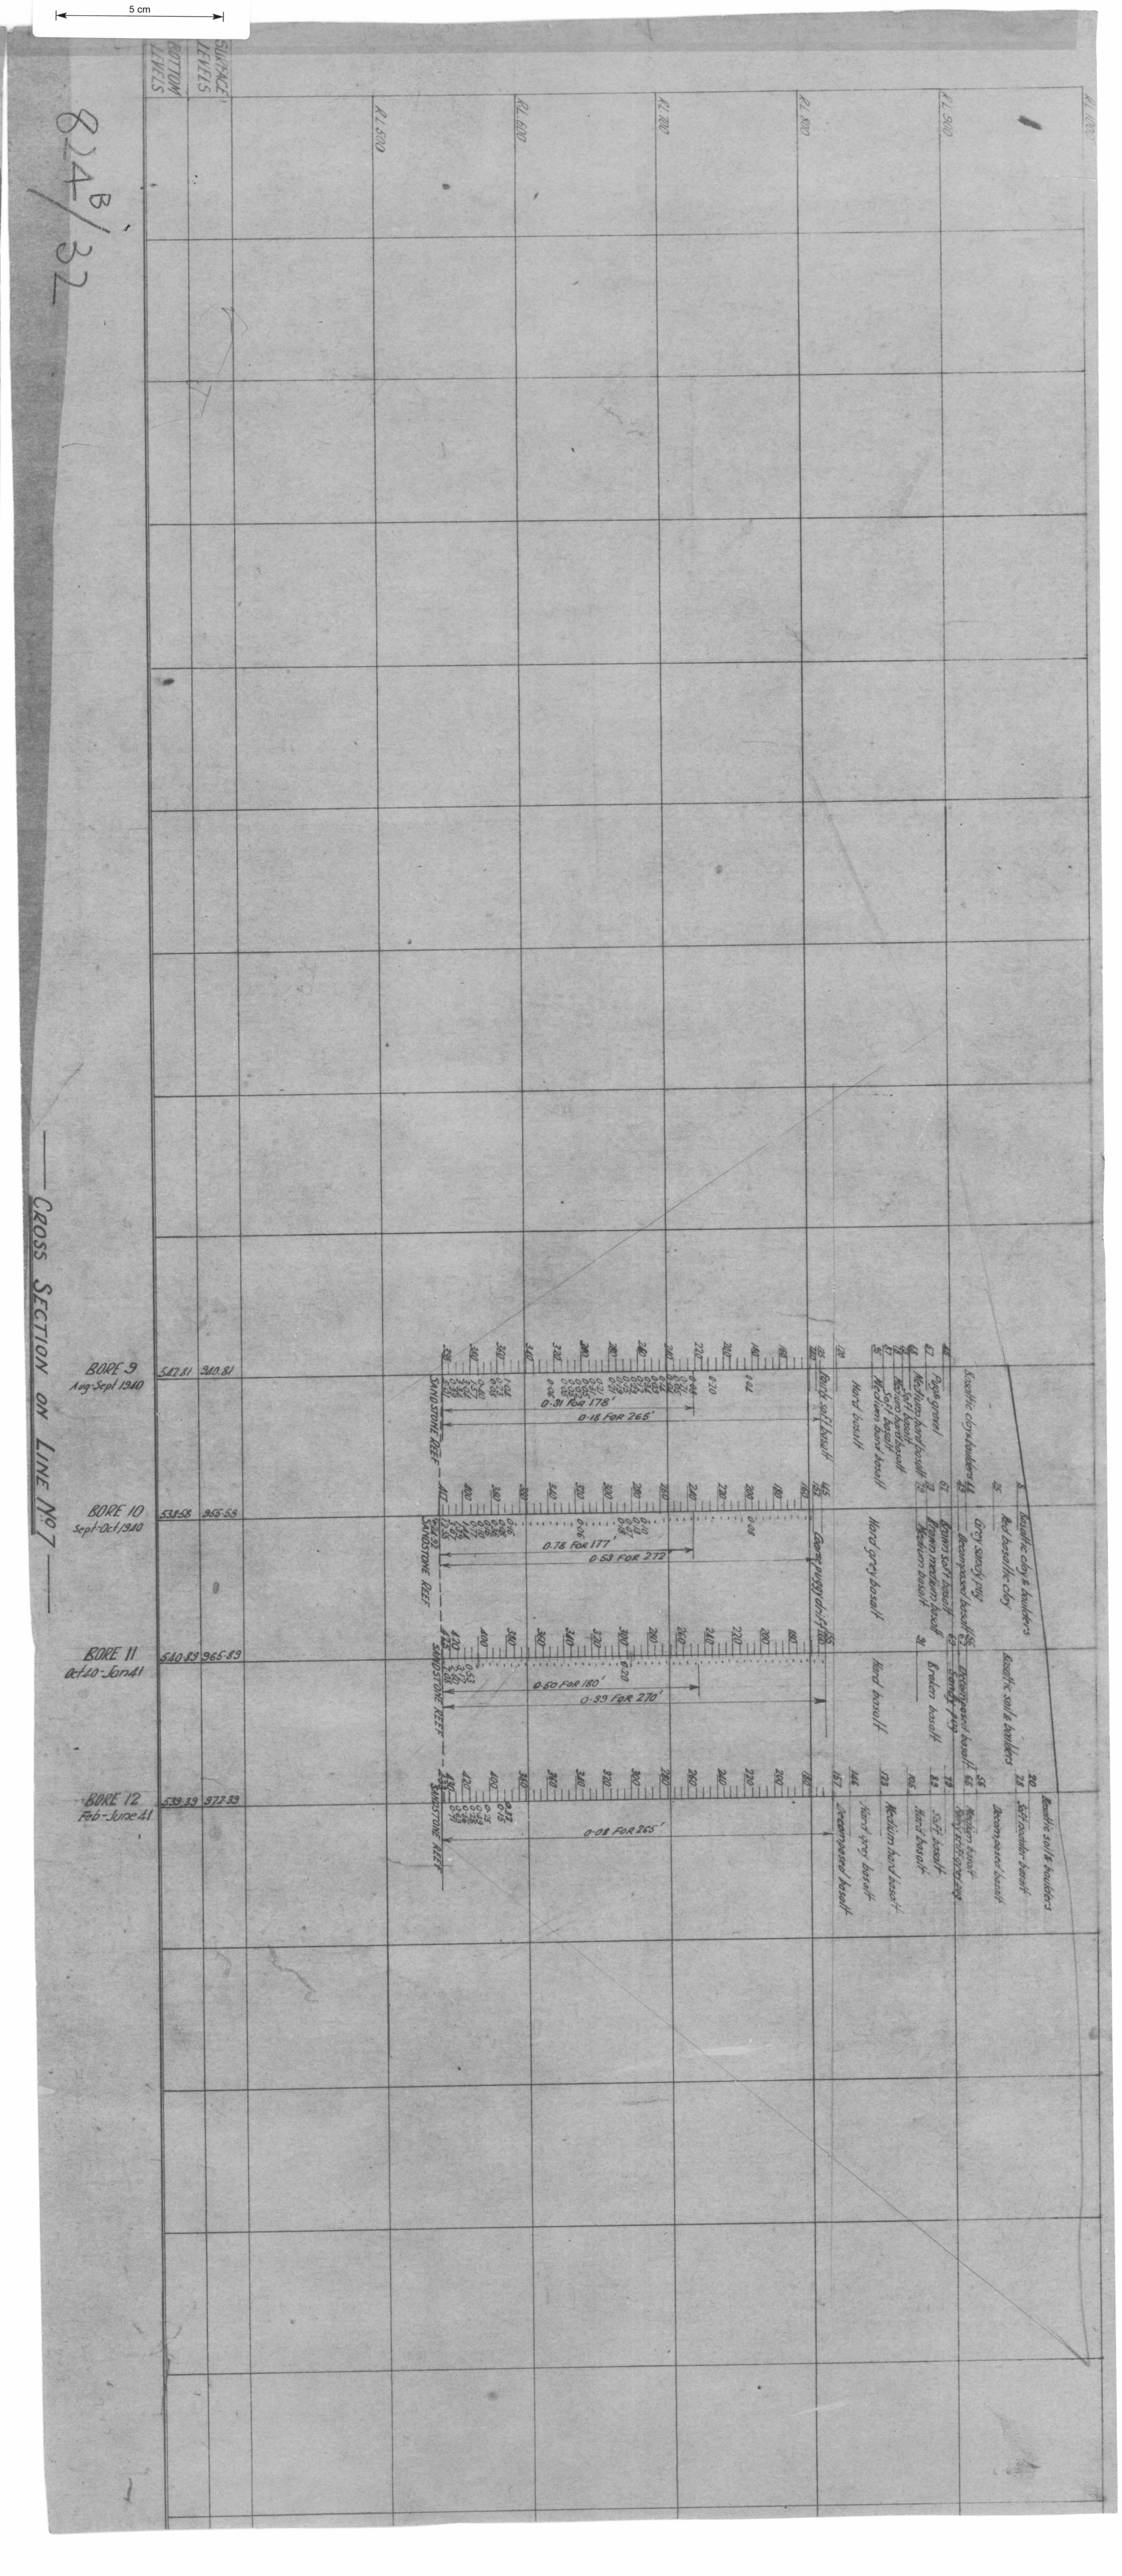

CROSS SECTION ON LINE No 7