


DREADNOUGHT SECTION
LOOKING NORTH-EAST

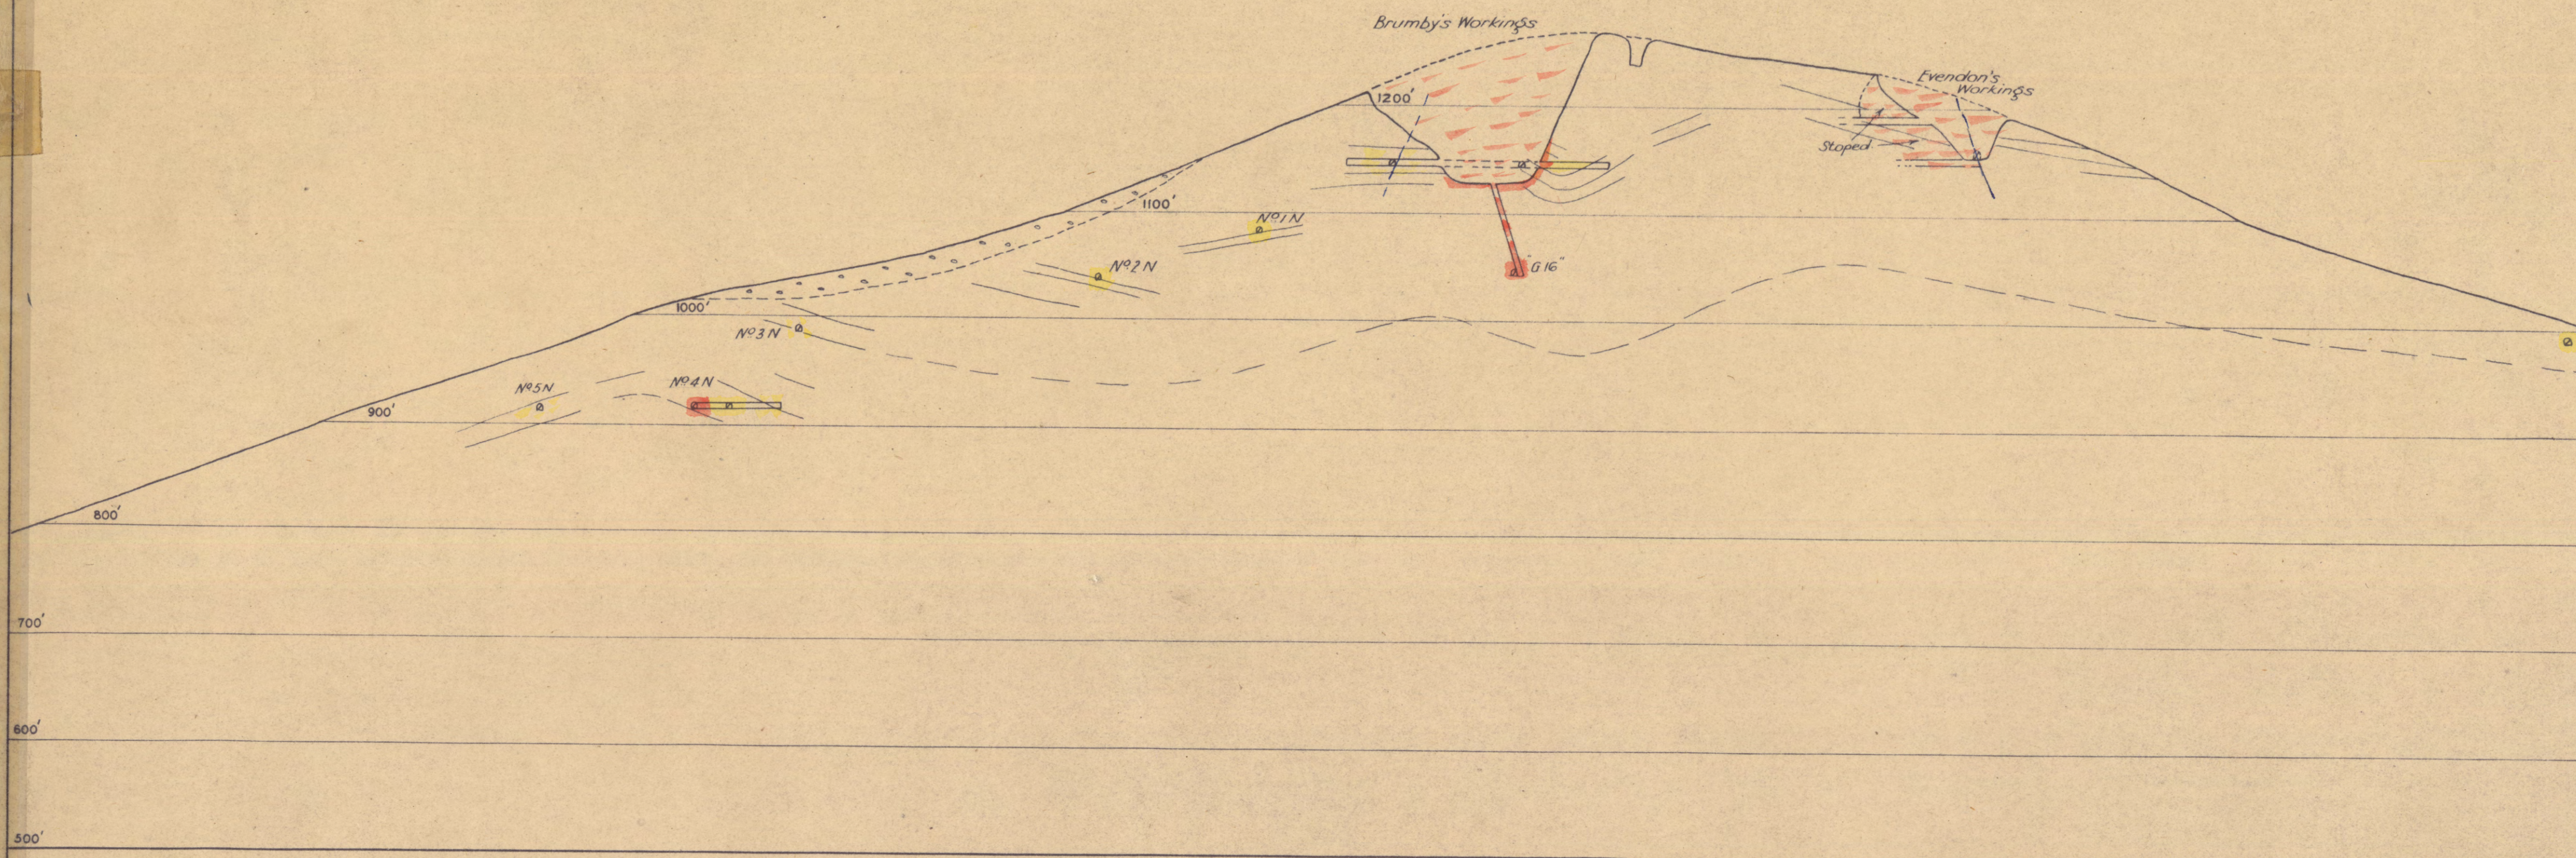


LONGITUDINAL SECTION DREADNOUGHT & FEDERAL LODES
ALSO LOCAL CROSS-SECTION AND UNDERGROUND PLANS.

LONGITUDINAL SECTION FORESHORTENED HORIZONTALLY AND VERTICALLY.
SURFACE PLOTTED AT CENTRE OF LODE OUTCROP
FOR DIRECTION OF PLANES OF SECTION SEE PLATE 3
FOR LEGEND SEE PLATE 6


SCALE 1" = 100 FT
100 0 100 200 FT

FEDERAL SECTION
LOOKING E.N.E.

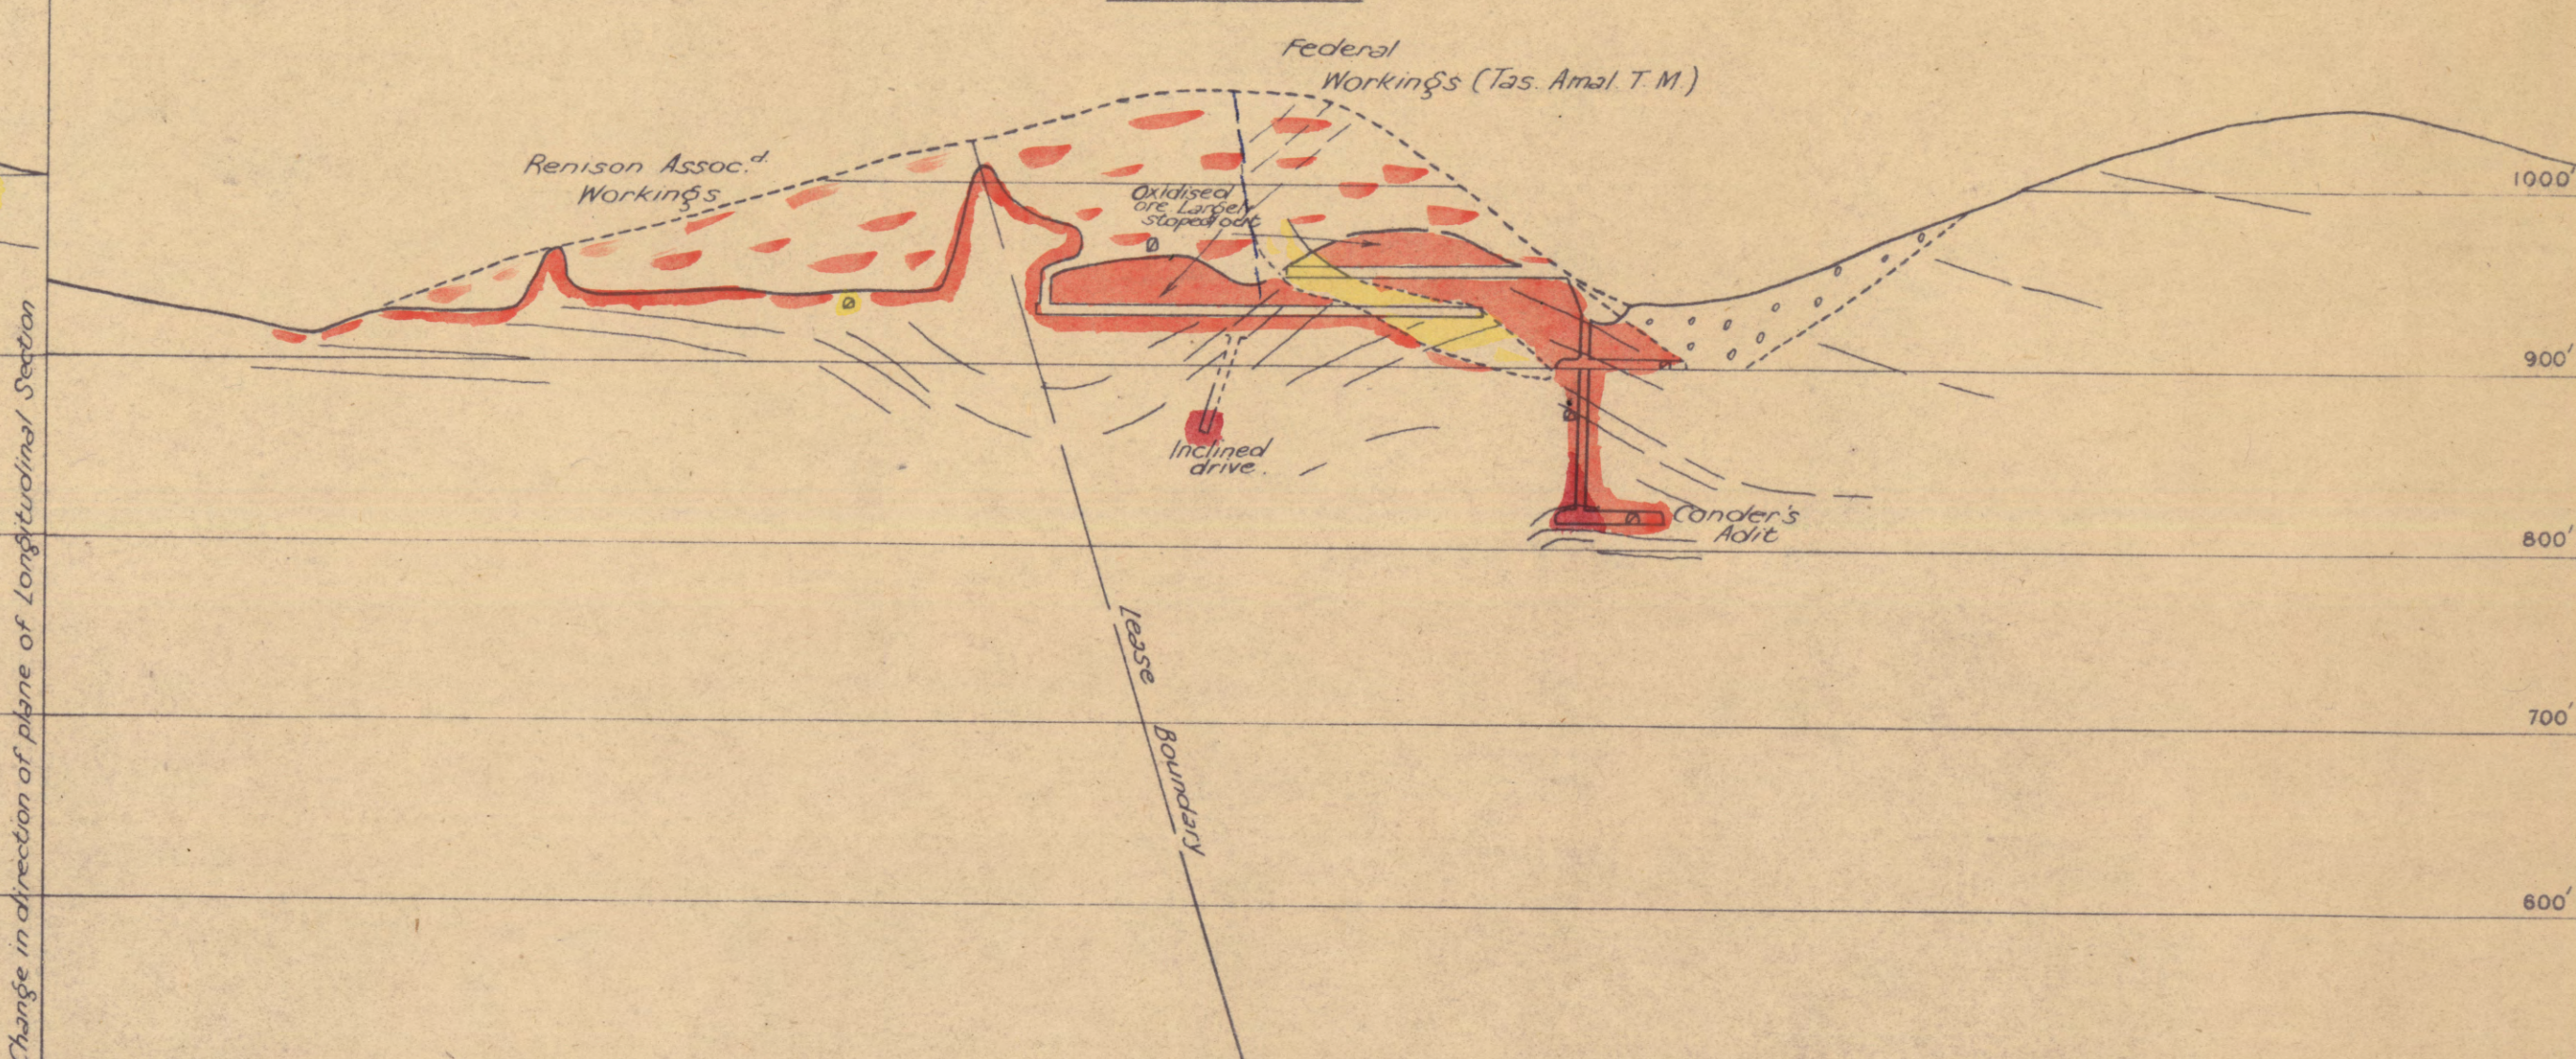


CROSS SECTION L-L'
LOOKING N.W.

SCALE 1" = 40'
For position of section line see Plate 3.

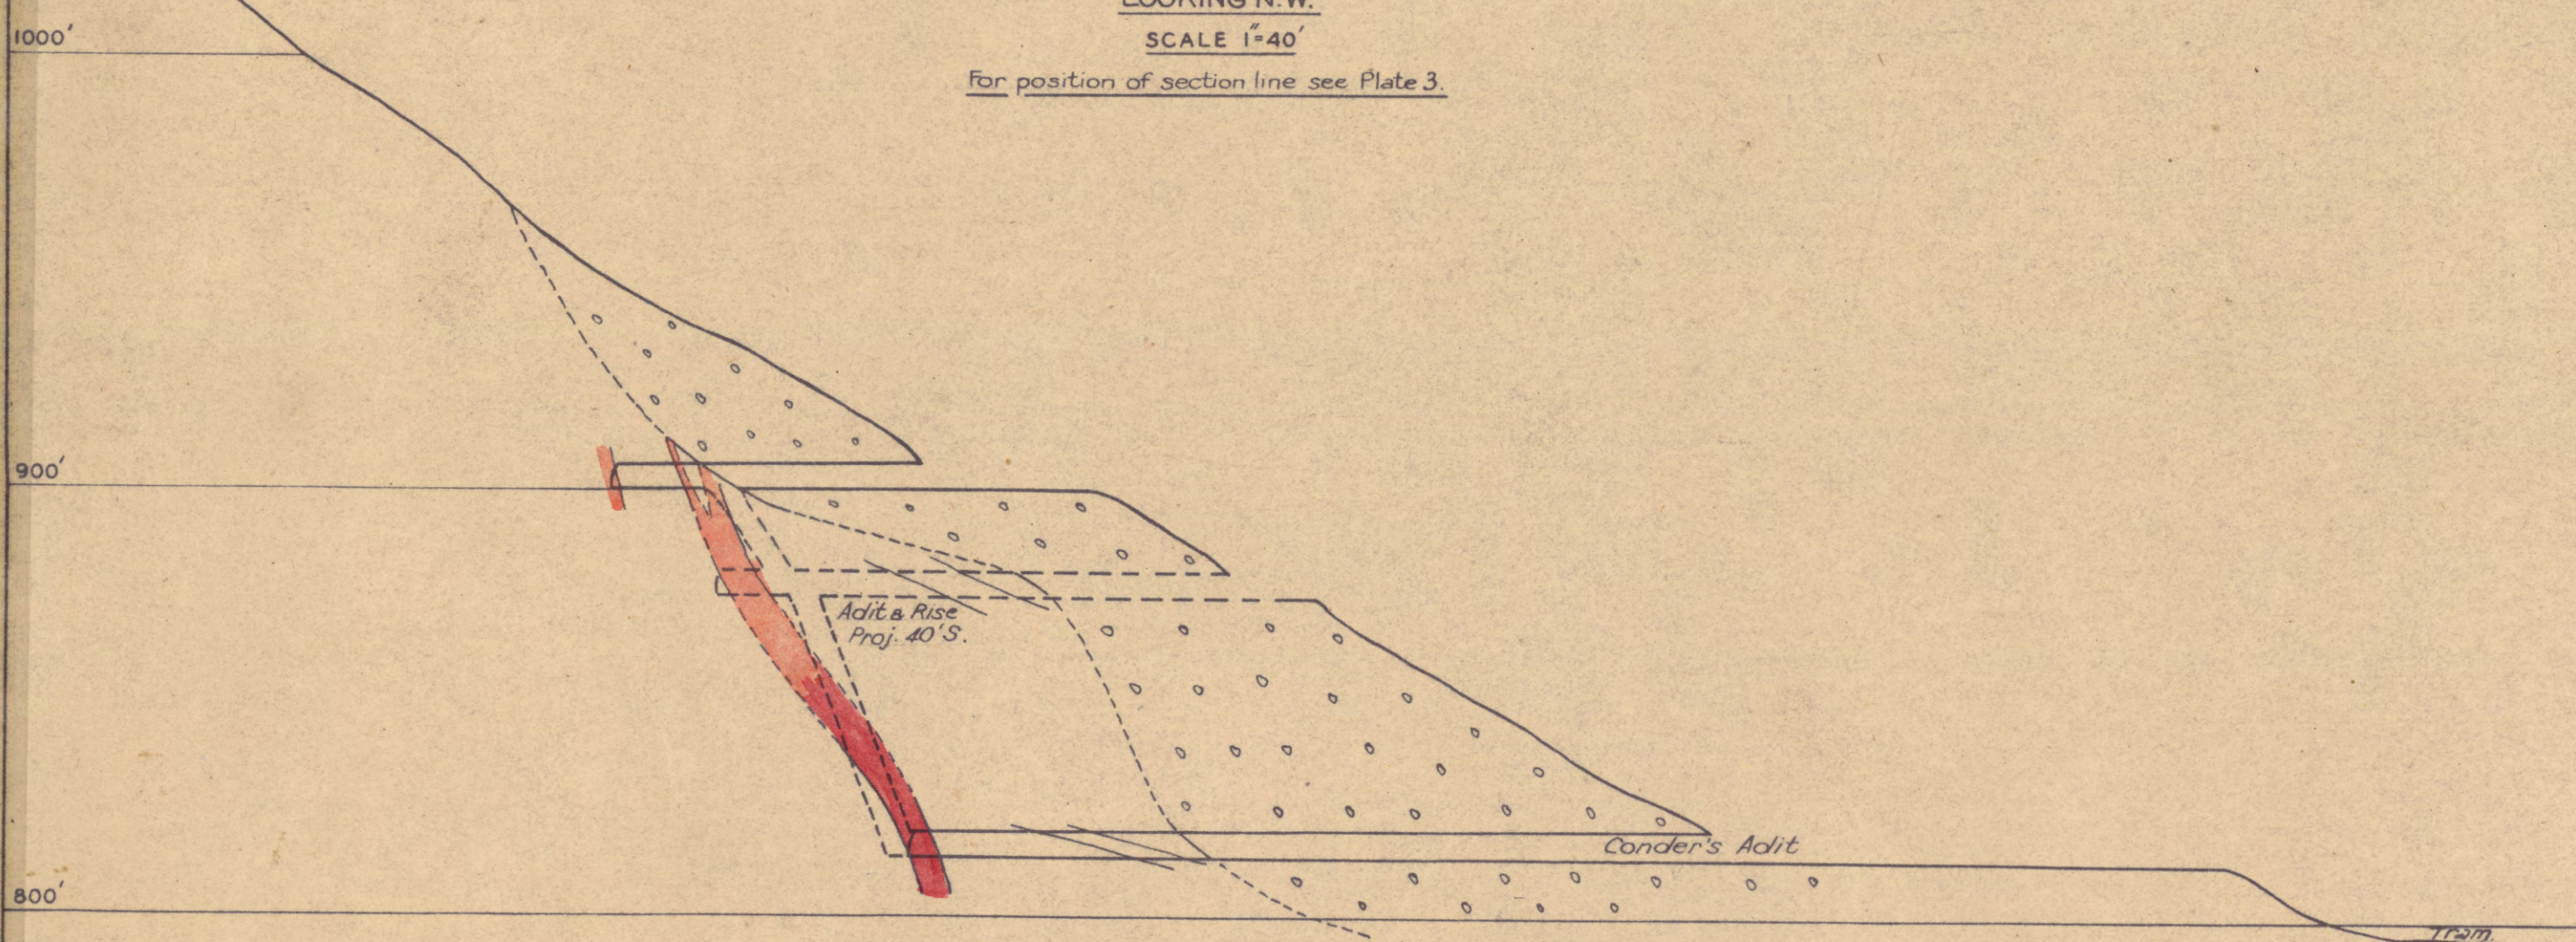


PLAN OF CONDER'S ADIT (REFER PLATE 3)

FEDERAL MINE
SCALE 1" = 40'
R.L. 814'

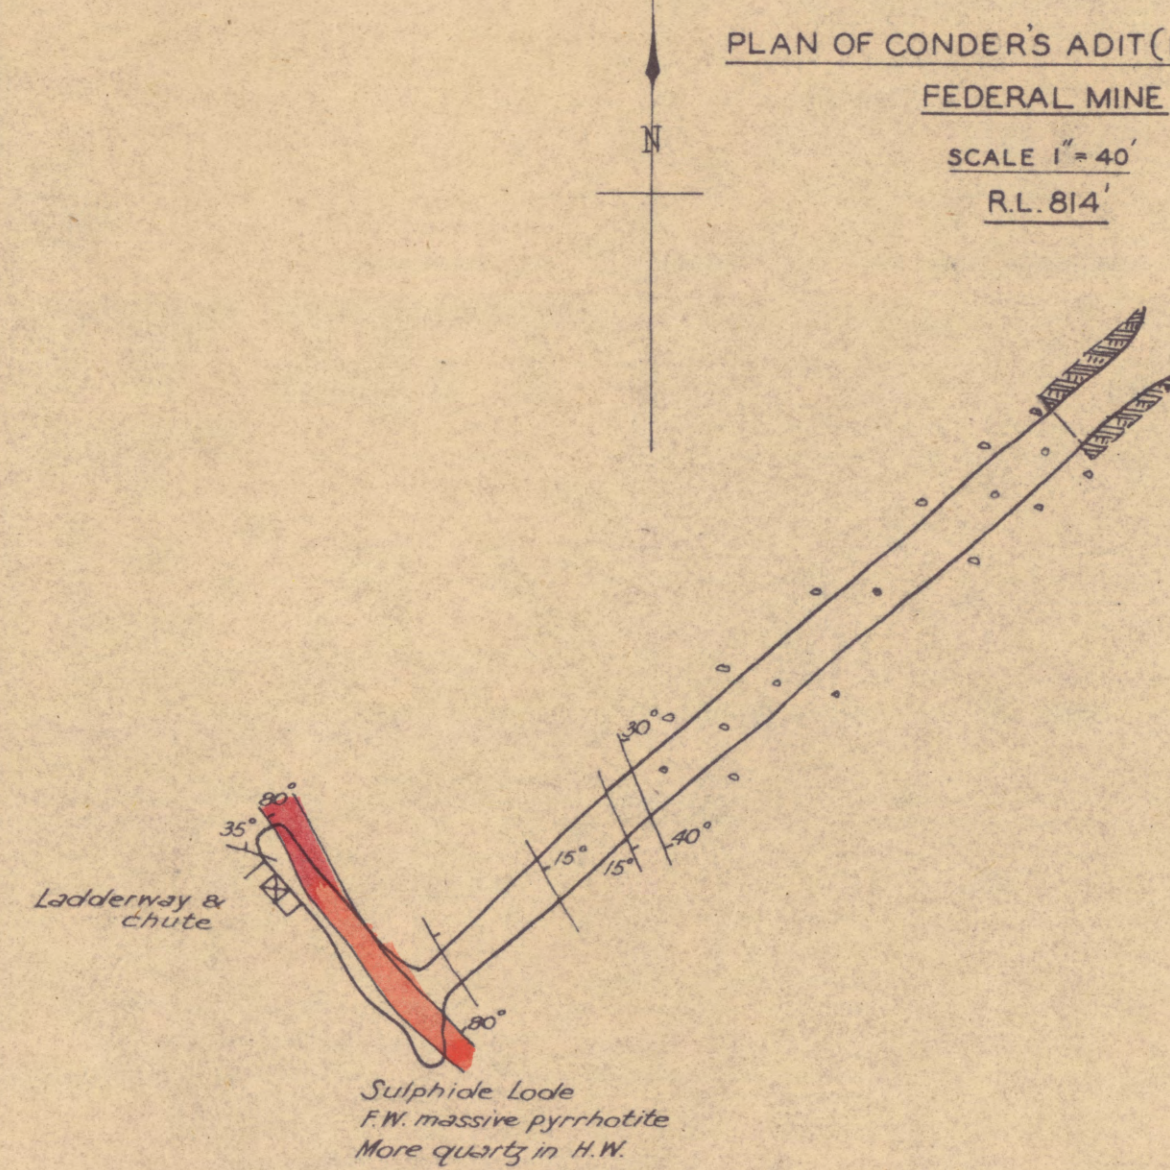


PLAN OF 1ST ADIT LEVEL
ABOVE CONDER'S ADIT

FEDERAL MINE
SCALE 1" = 40'
R.L. 871'

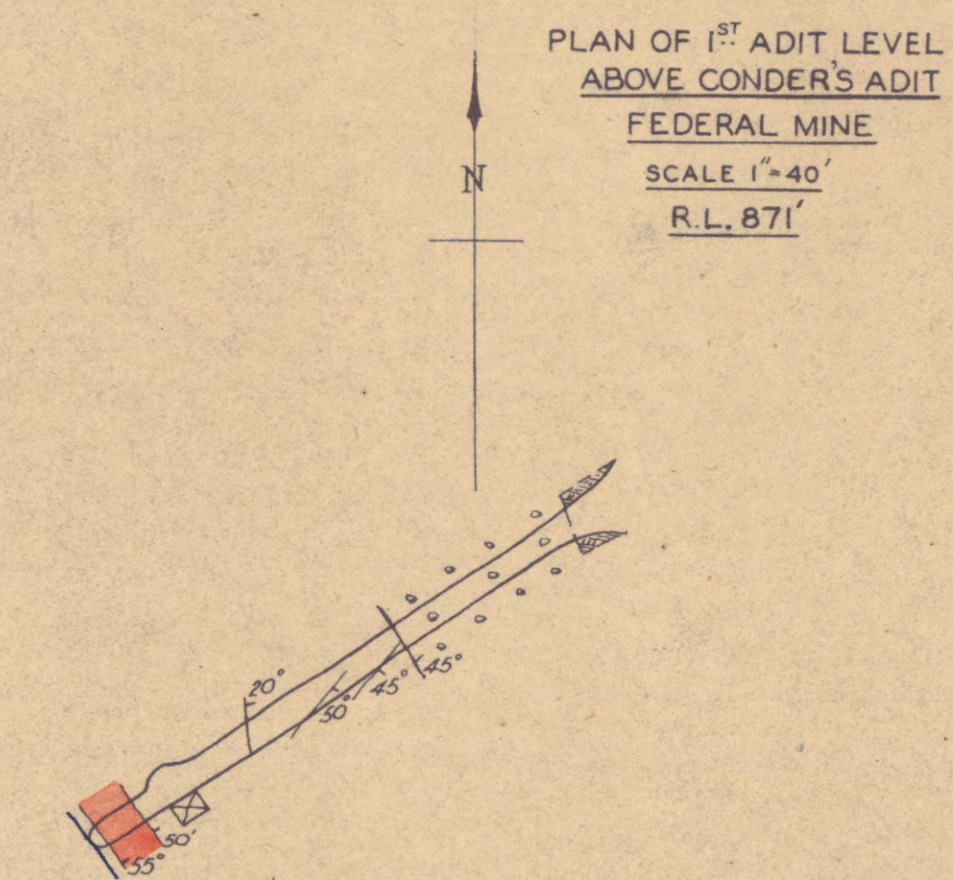

PLAN OF 2ND ADIT ABOVE
CONDER'S ADIT



FEDERAL MINE
SCALE 1" = 40'
R.L. 900'

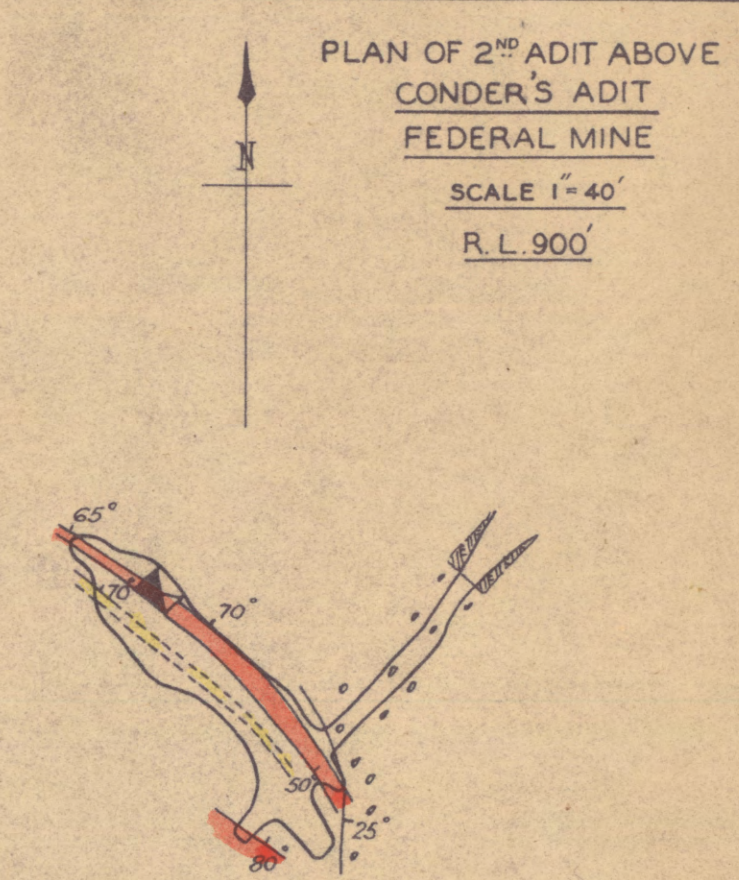

PLAN OF UNDERGROUND WORKINGS ON DREADNOUGHT LODE

SHOWN IN CORRECT RELATIVE POSITION (REFER PLATE 3)

SCALE 1" = 40 FT.

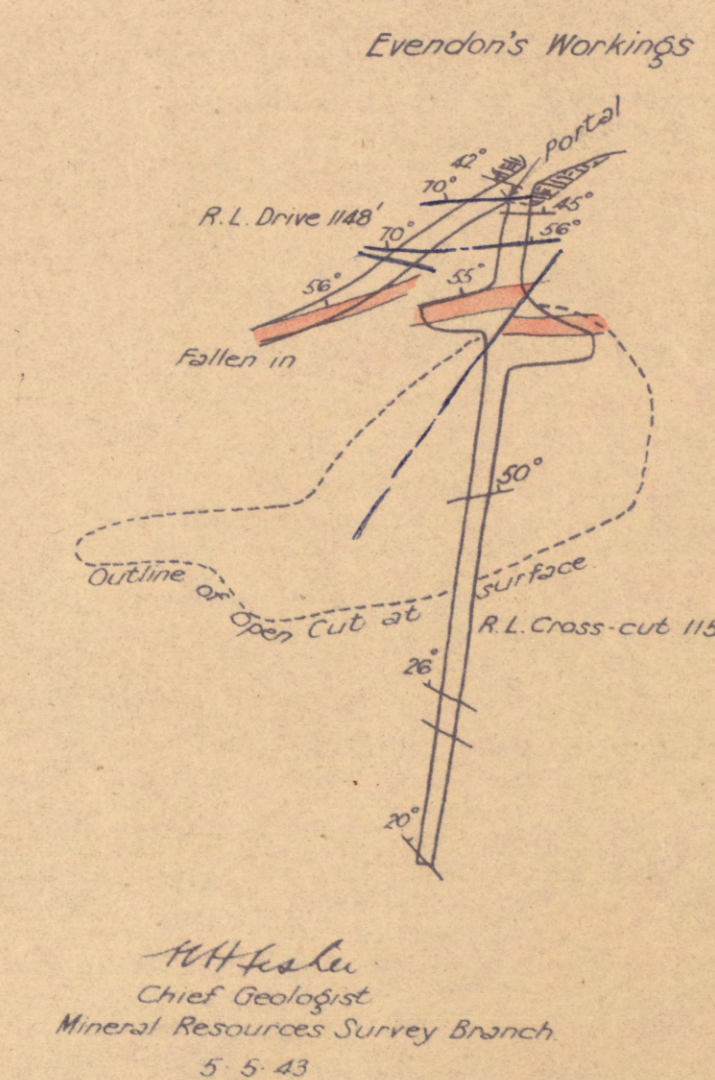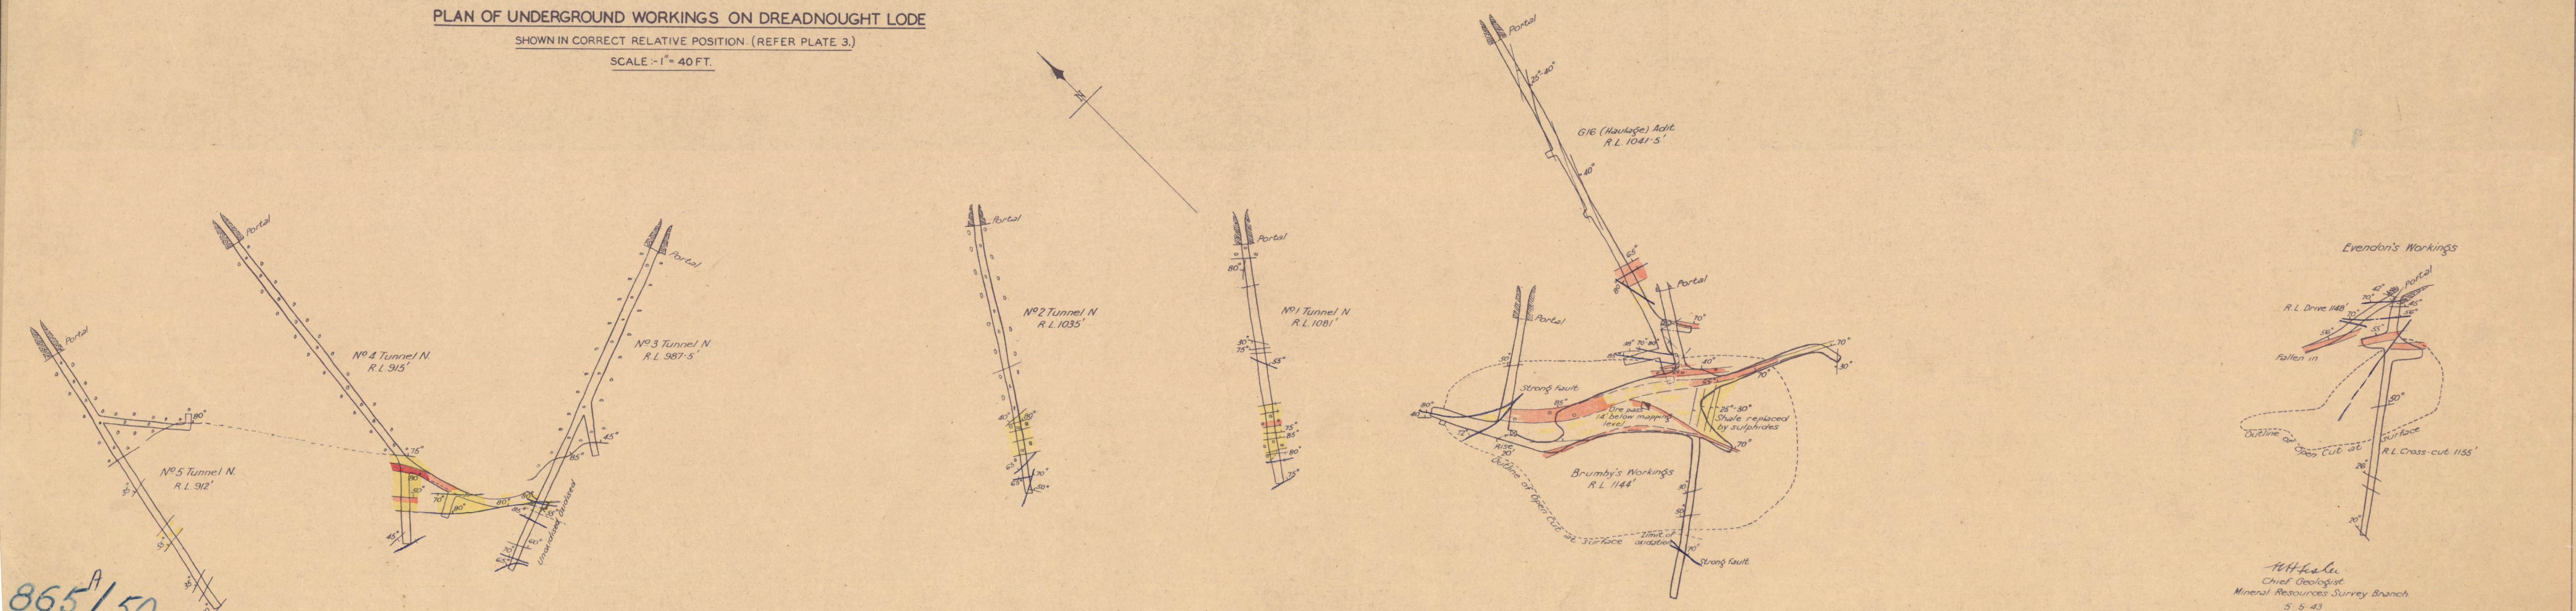

H.H. Kulu
Chief Geologist
Mineral Resources Survey Branch
5-5-43