


908/28

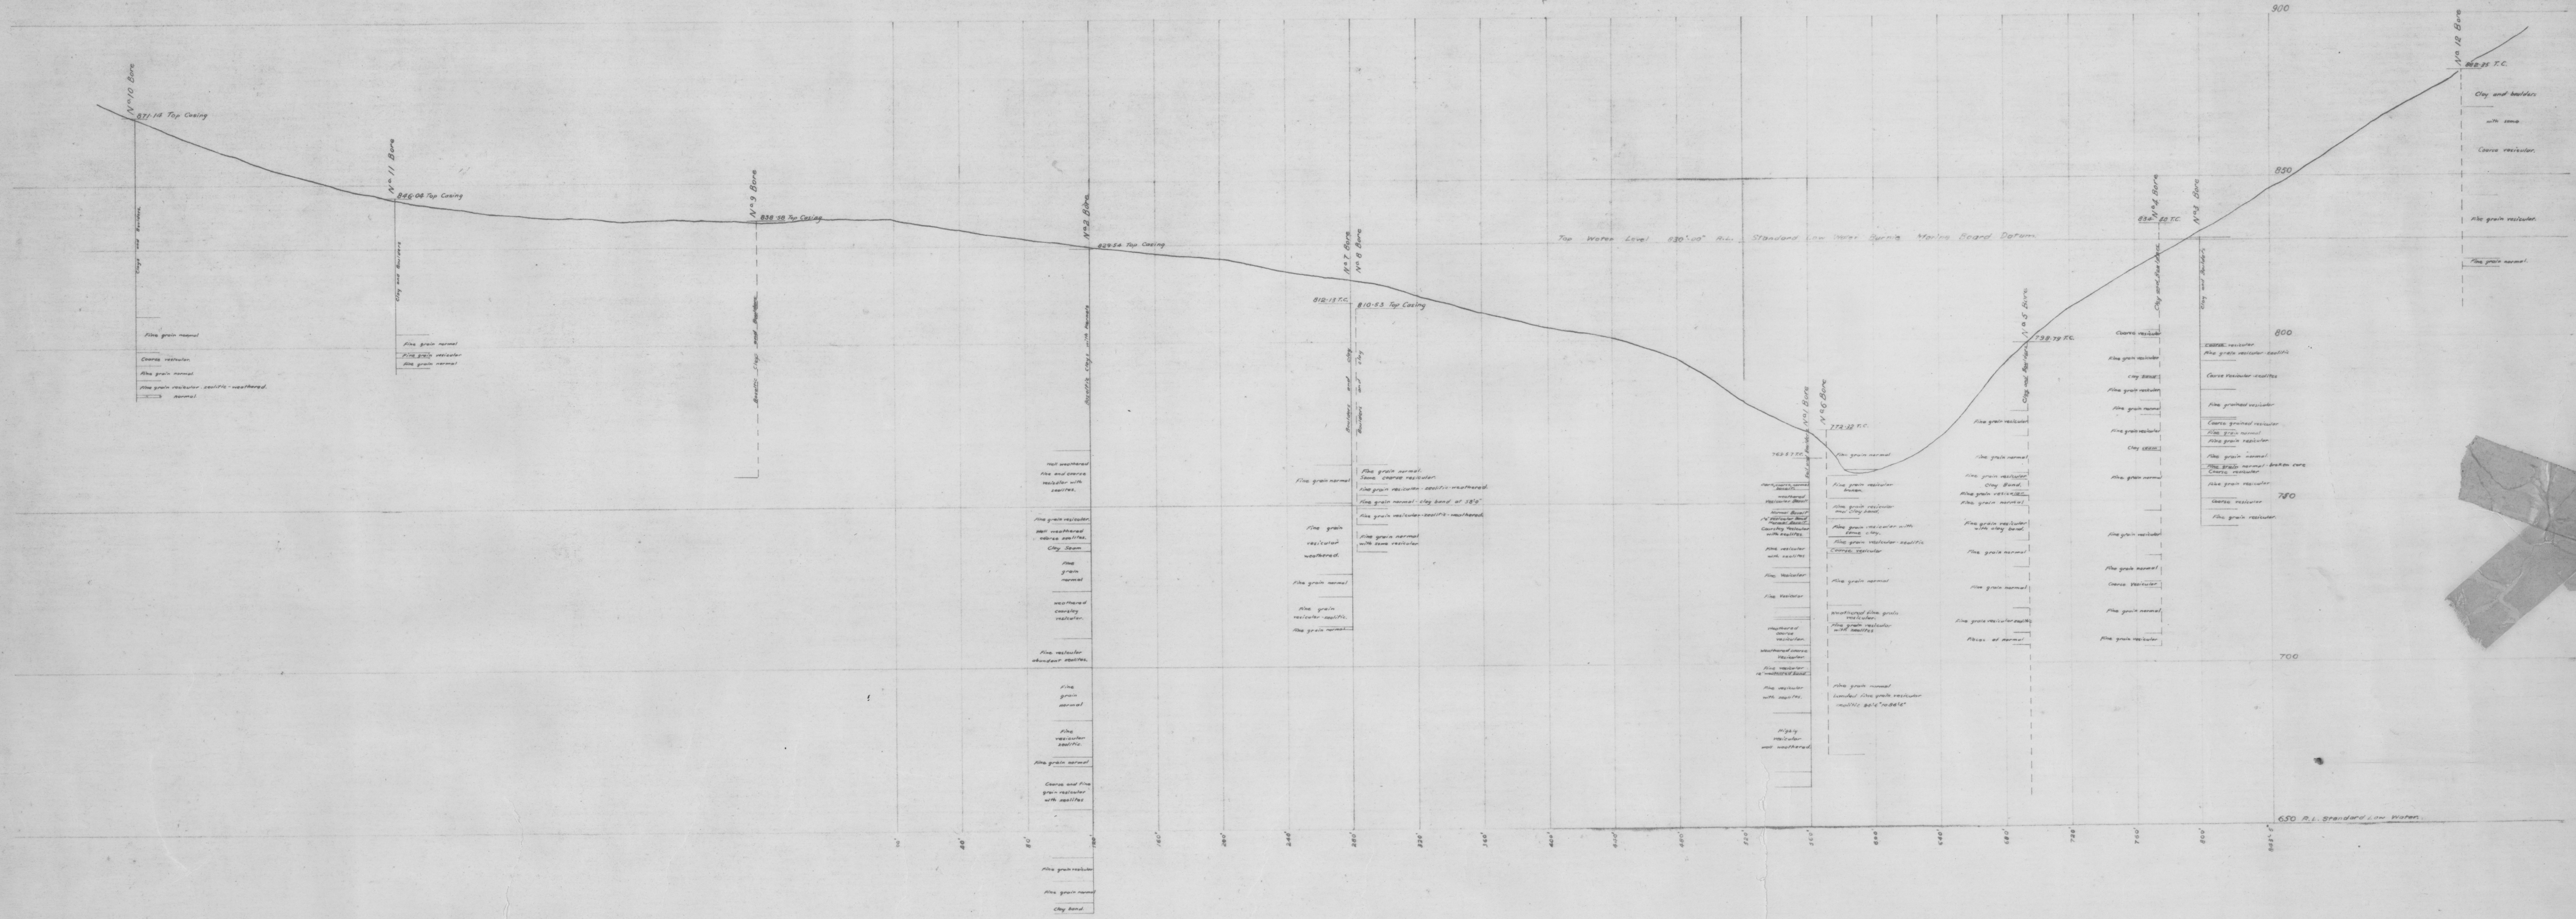

Note:
Bores shown in full line - down stream.
Bores shown in dotted line - up stream.
698.67 Sedimentary rock below falls.

MUNICIPALITY OF BURNIE

TRIAL BORES
AT
PET RIVER DAM SITE

Scale	1" = 40ft. horizontal, 1" = 20ft. vertical.		
Date	12-5-1942	Drawn	R. Emmett
		Traced	R. Emmett
		Checked	

3654