


PROPOSED SIGN FOR SCENIC RESERVES IN TASMANIA.

Oblique Section of sign showing steel rail supports, 'Temperboard' facing and sizes of Oregon timber frame, small glass faced notice board, and, Galvanised iron straps.

Board to be fixed with $\frac{1}{2}$ " bolts 5 to each from rail with G.I. straps top and bottom and G.I. plates between all flush to clear facing. G.I. screws and nails to be used throughout.

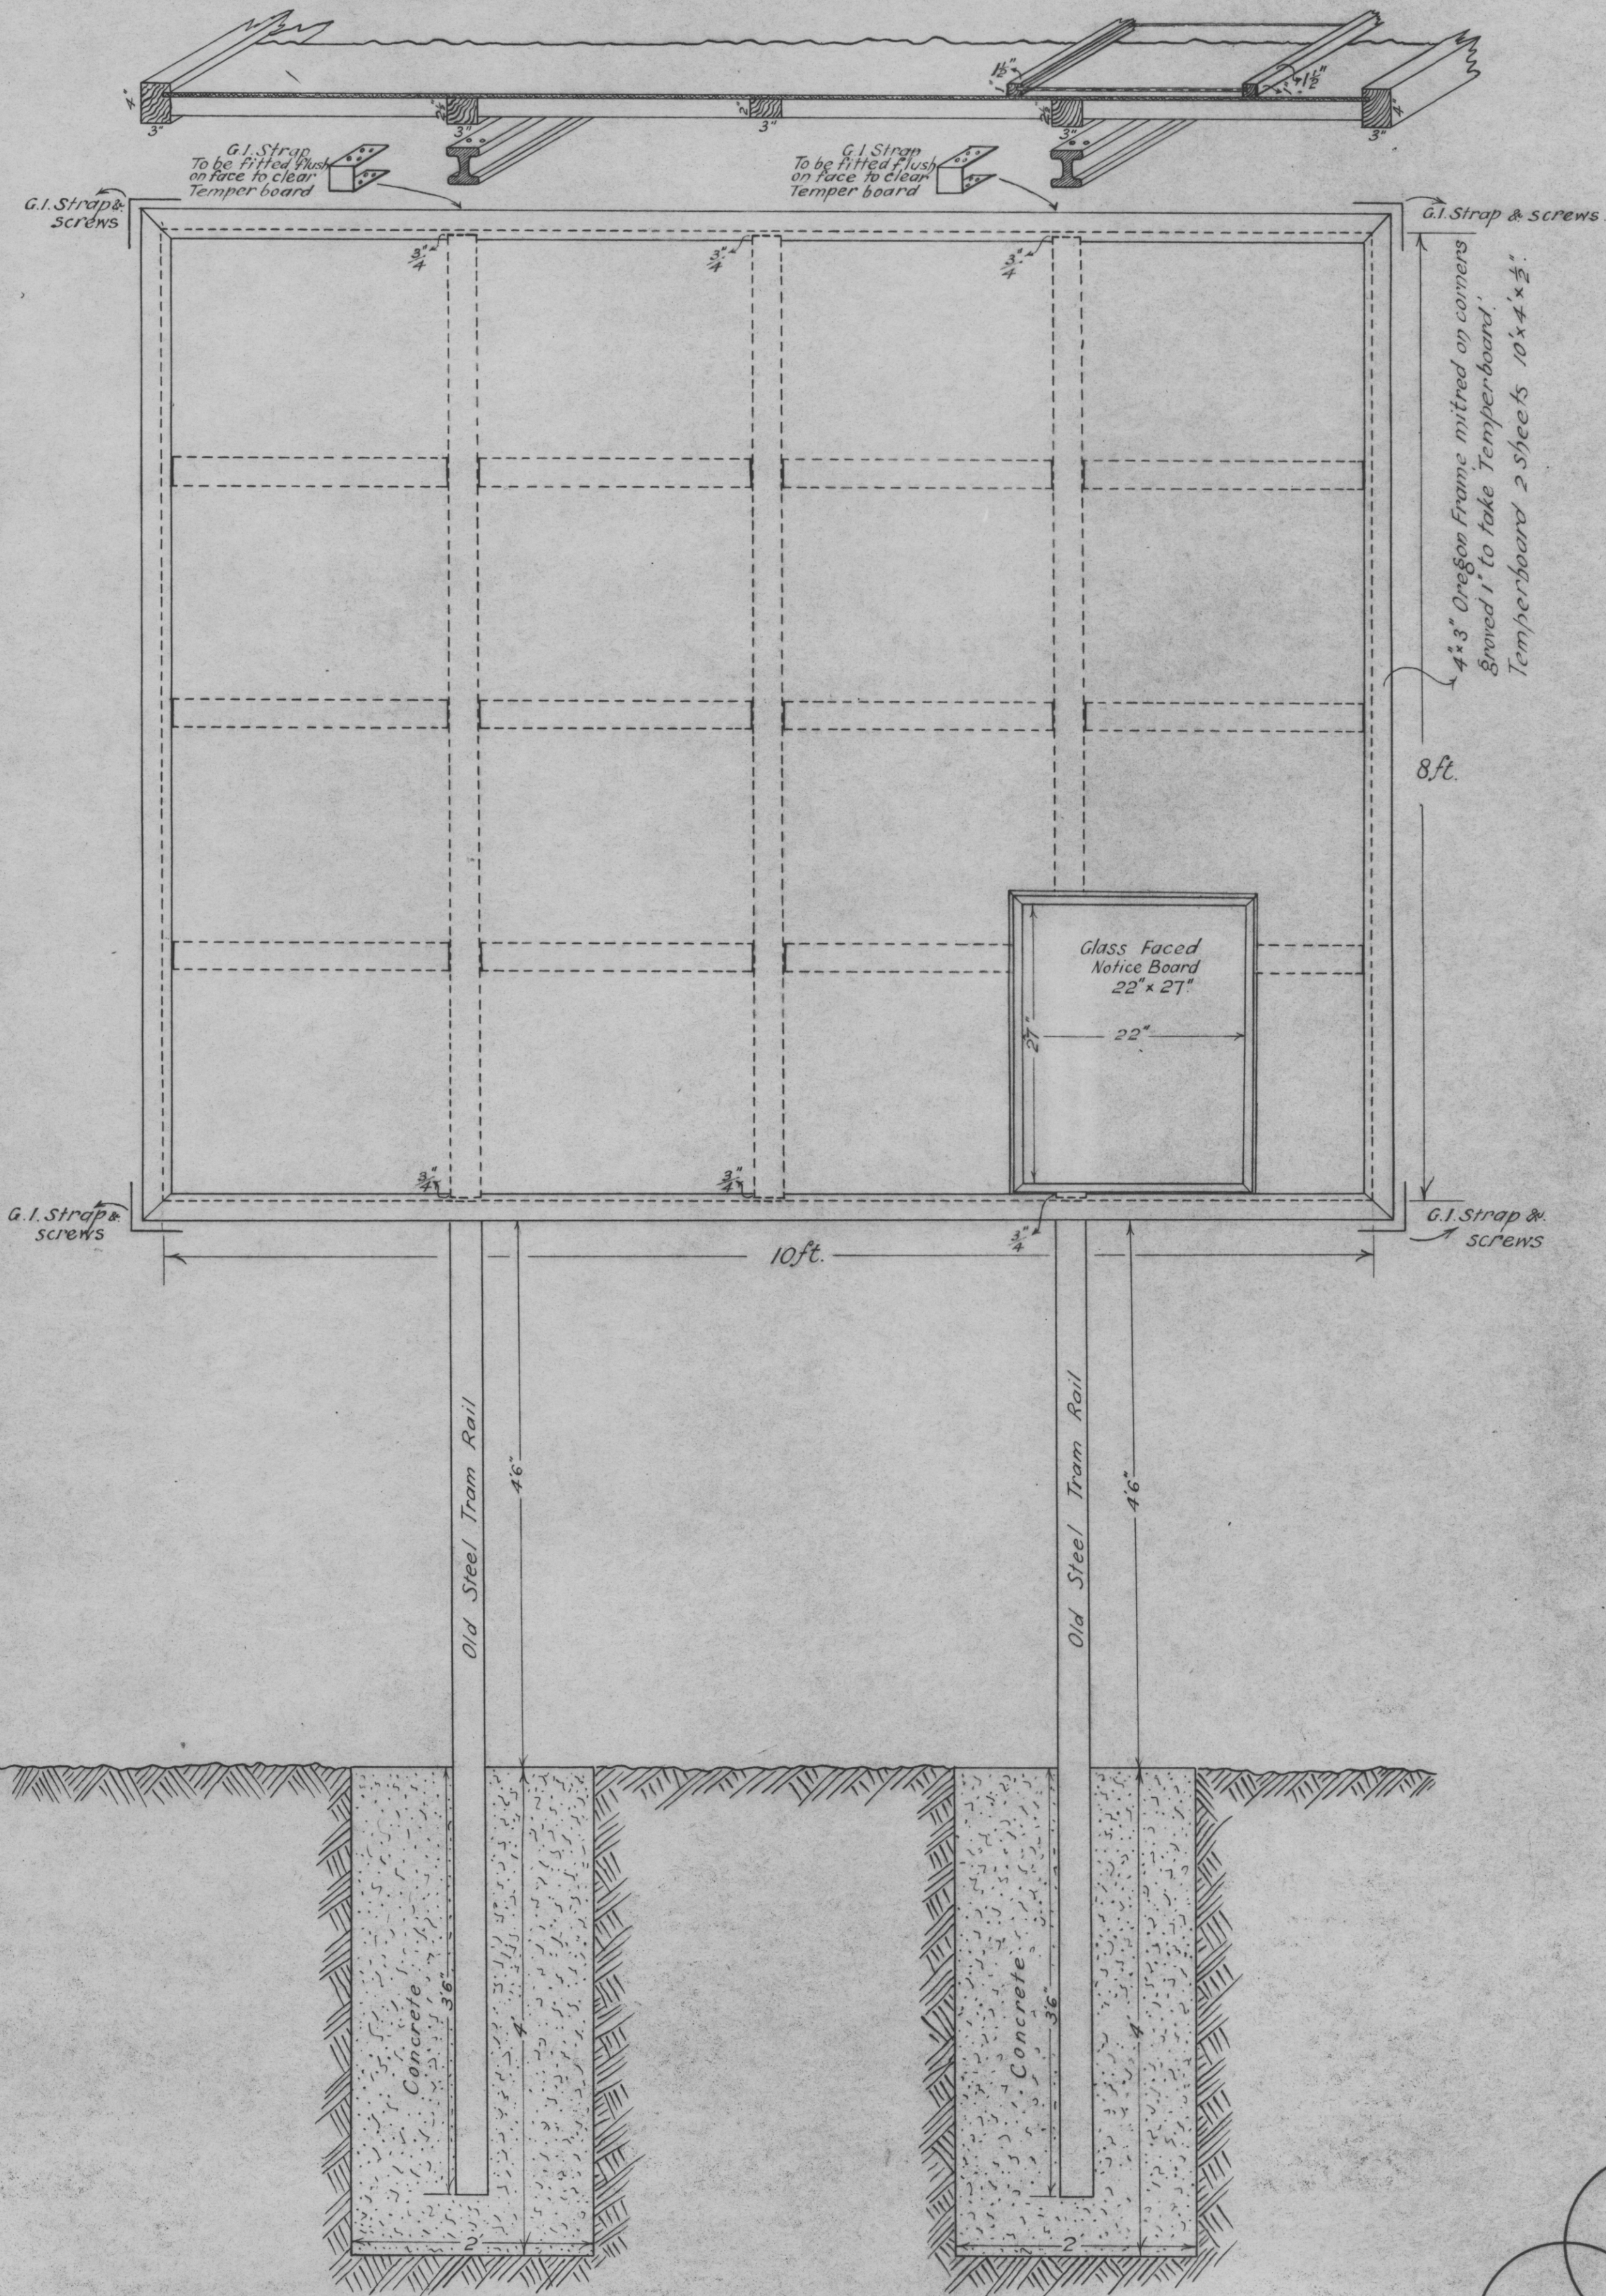

Drawn by M.M.R.

12.8.41. Helas