THE OONAH SILVER MINING COY

Scale 25 Feet to an Inch

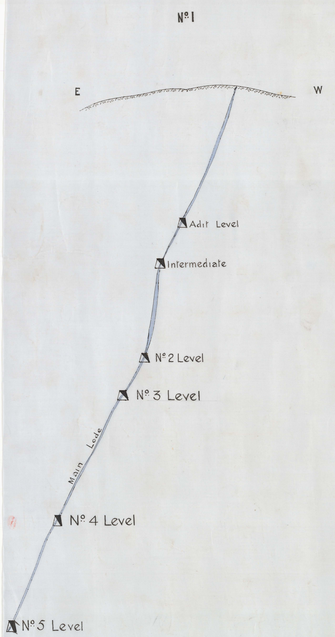

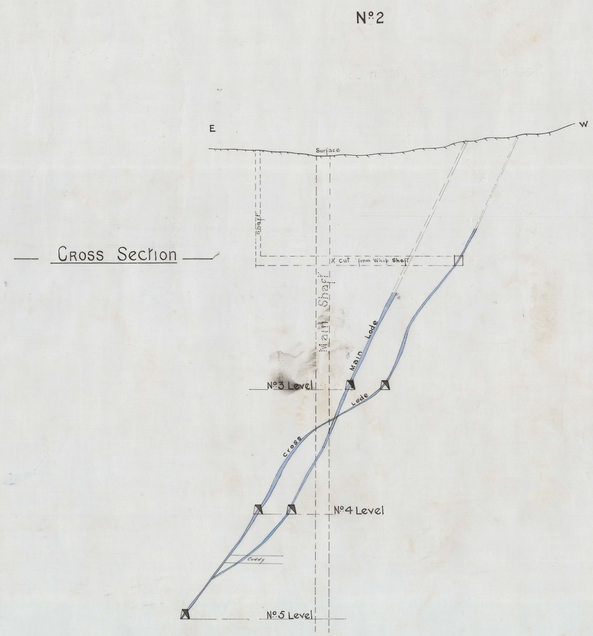

Cross Section

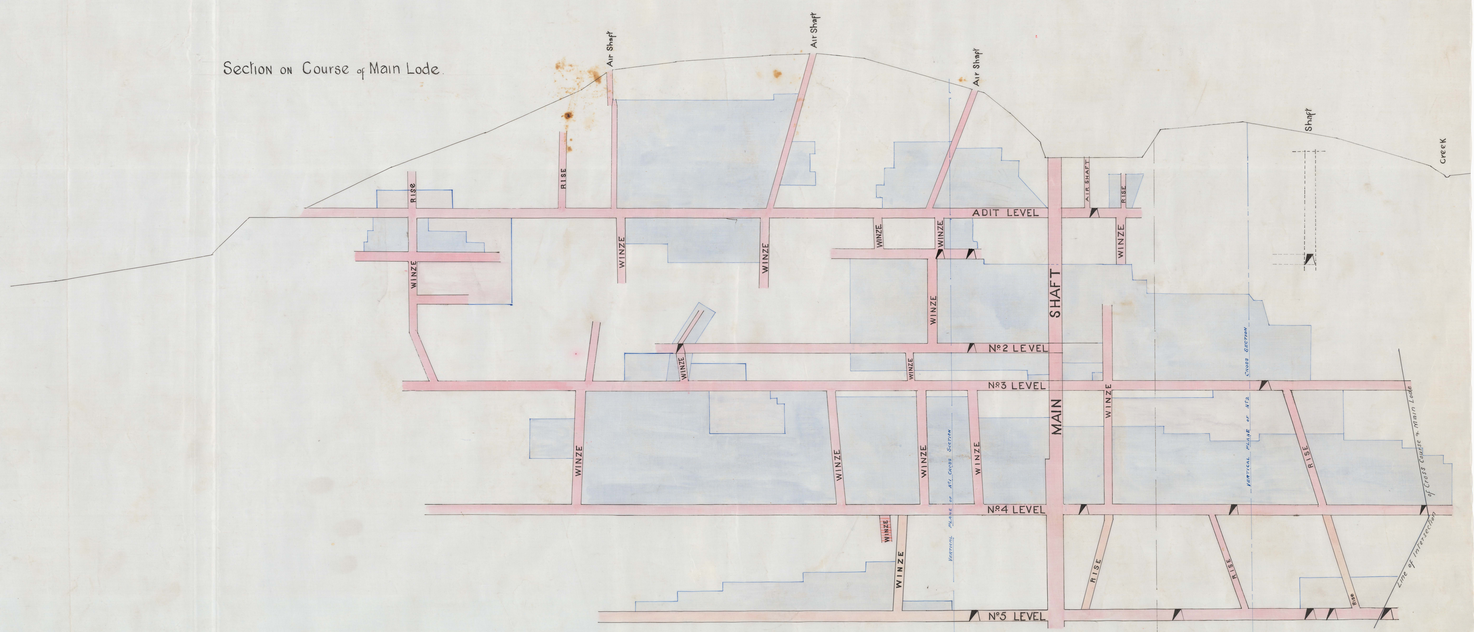
Section on Course of Main Lode
Air Shaft
Air Shaft
Air Shaft
Shaft
Creek
RISE
RISE
A.R. SHAFT
RISE
ADIT LEVEL
WINZE
WINZE
WINZE