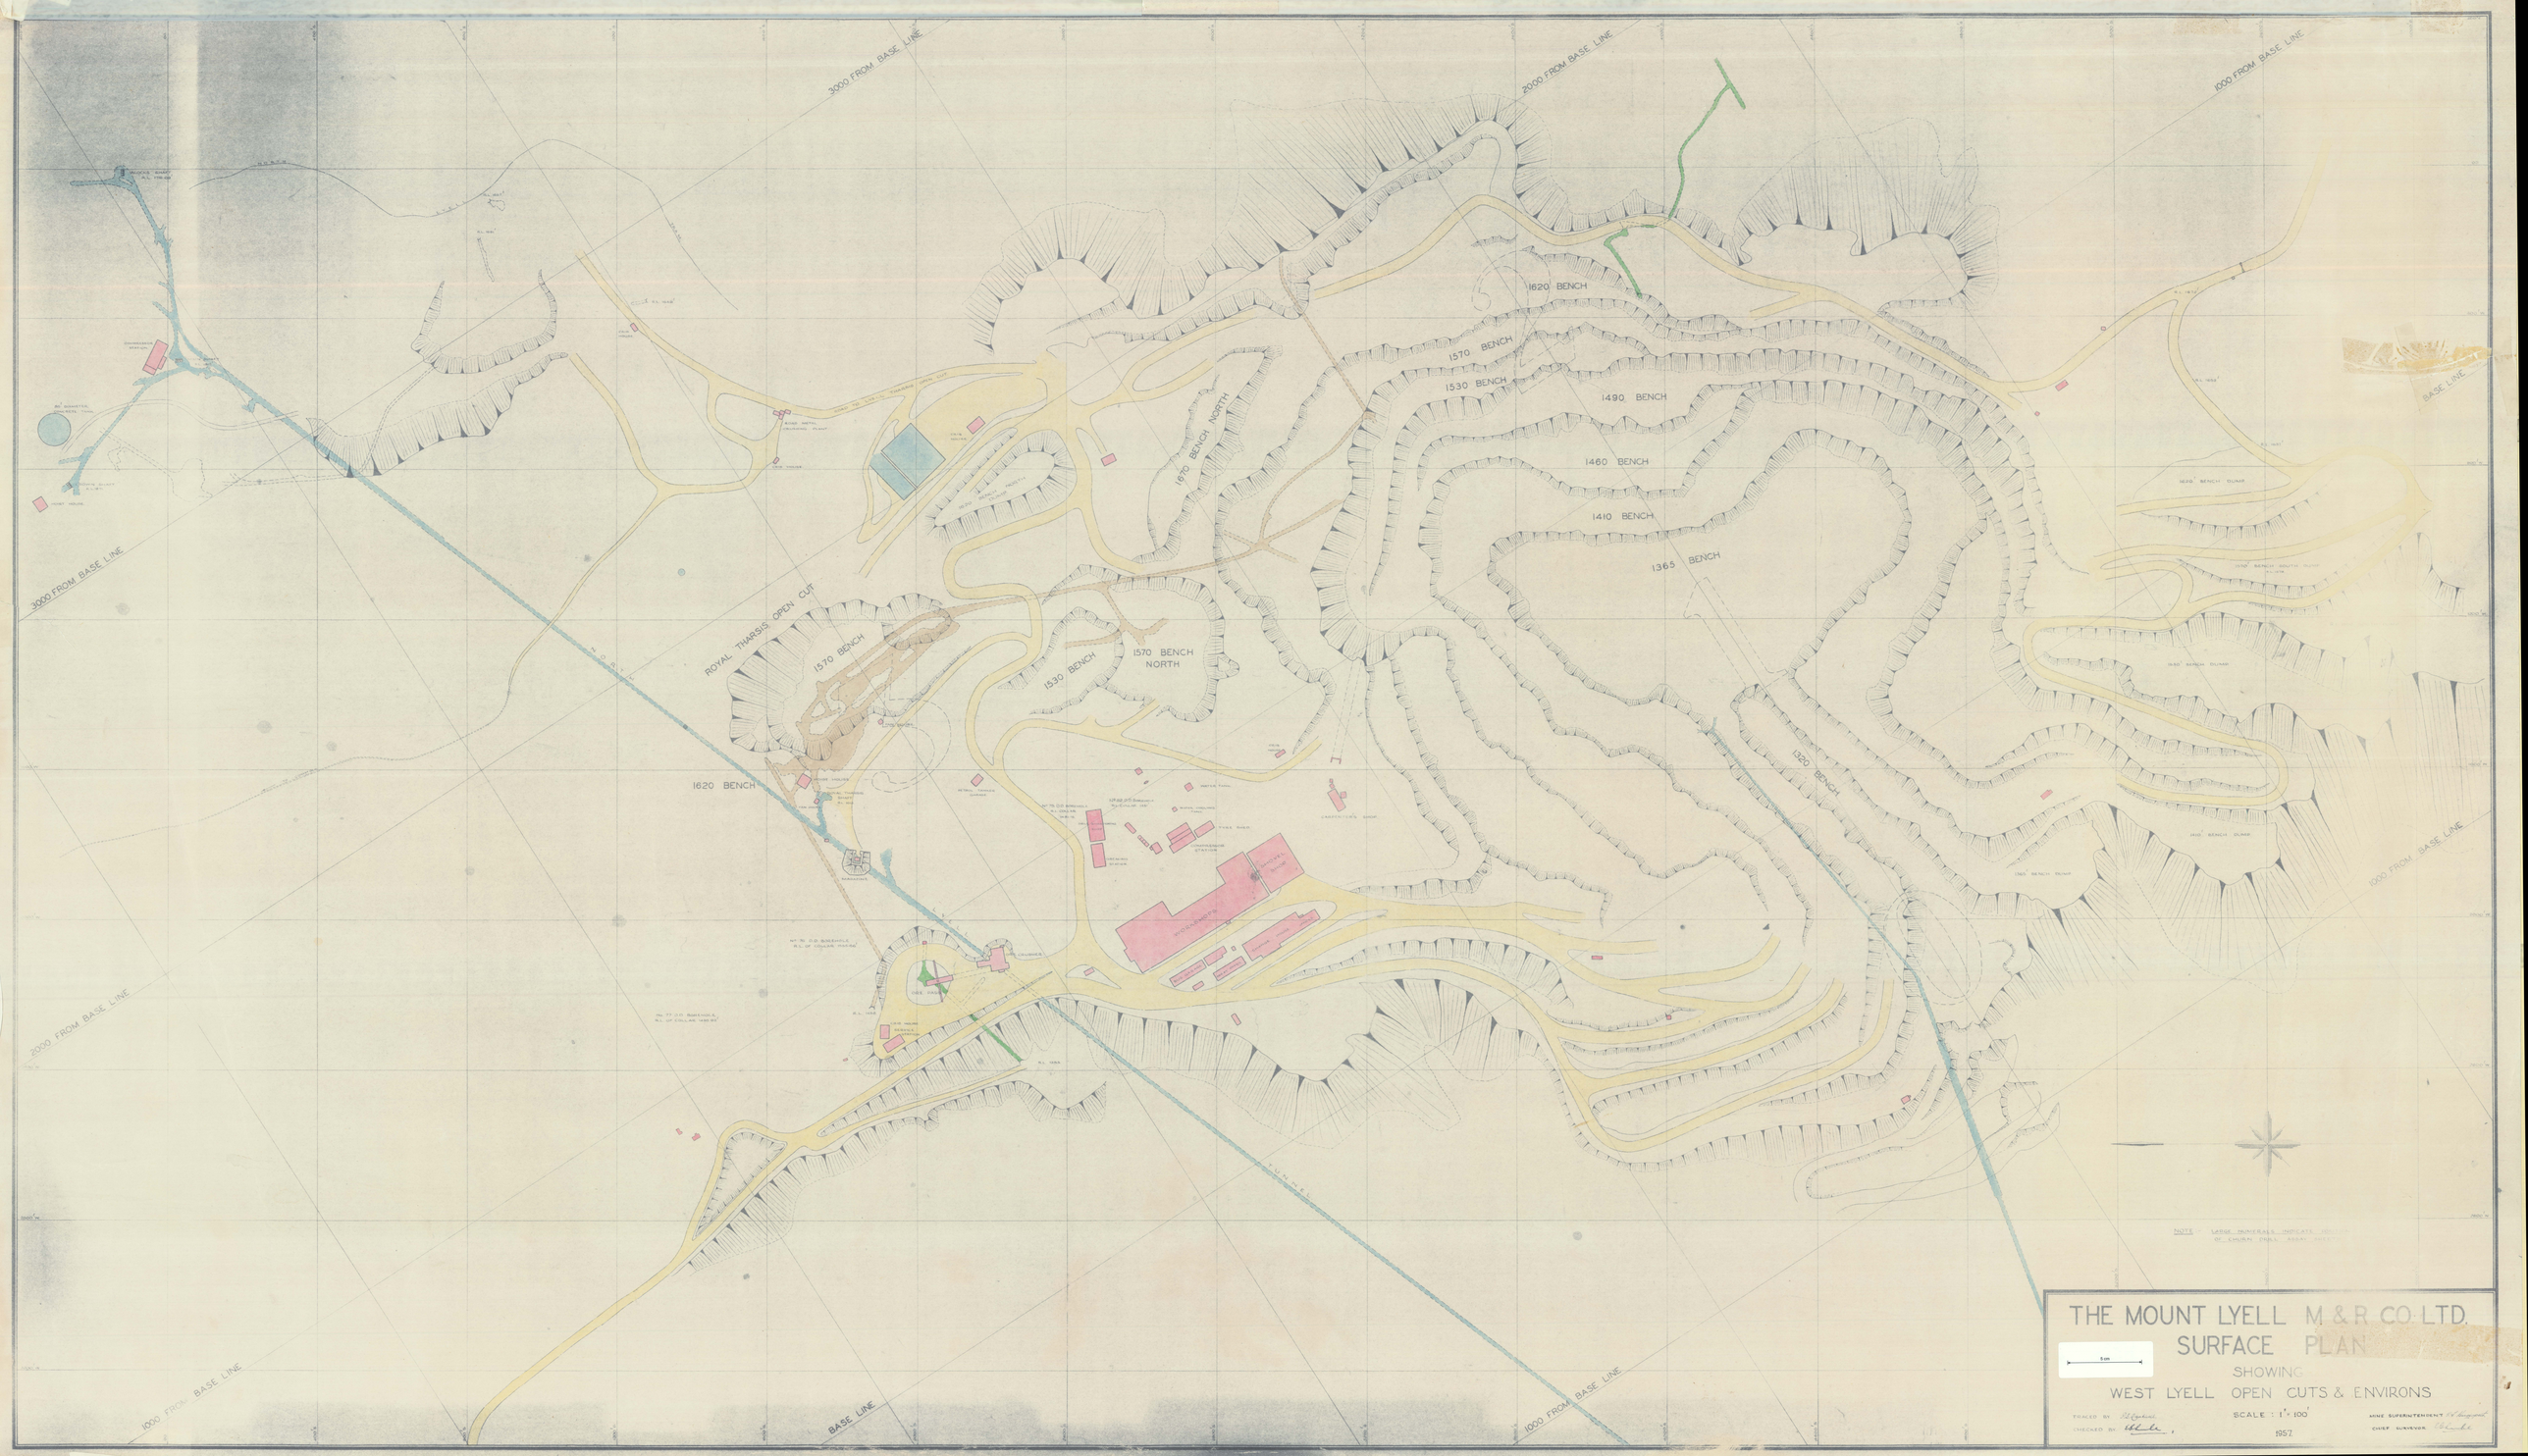
3000 FROM BASE LINE
2000 FROM BASE LINE
1000 FROM BASE LINE
BASE LINE
1620 BENCH
1570 BENCH
1530 BENCH
1490 BENCH
1460 BENCH
1410 BENCH
1365 BENCH
1320 BENCH
1570 BENCH NORTH
1530 BENCH
1570 BENCH NORTH
ROYAL THARSIS OPEN CUT
1620 BENCH
1320 BENCH
THE MOUNT LYELL M & R CO. LTD.
SURFACE PLAN
SHOWING
WEST LYELL OPEN CUTS & ENVIRONS
SCALE : 1" = 100'
1957