TAS/2/3626

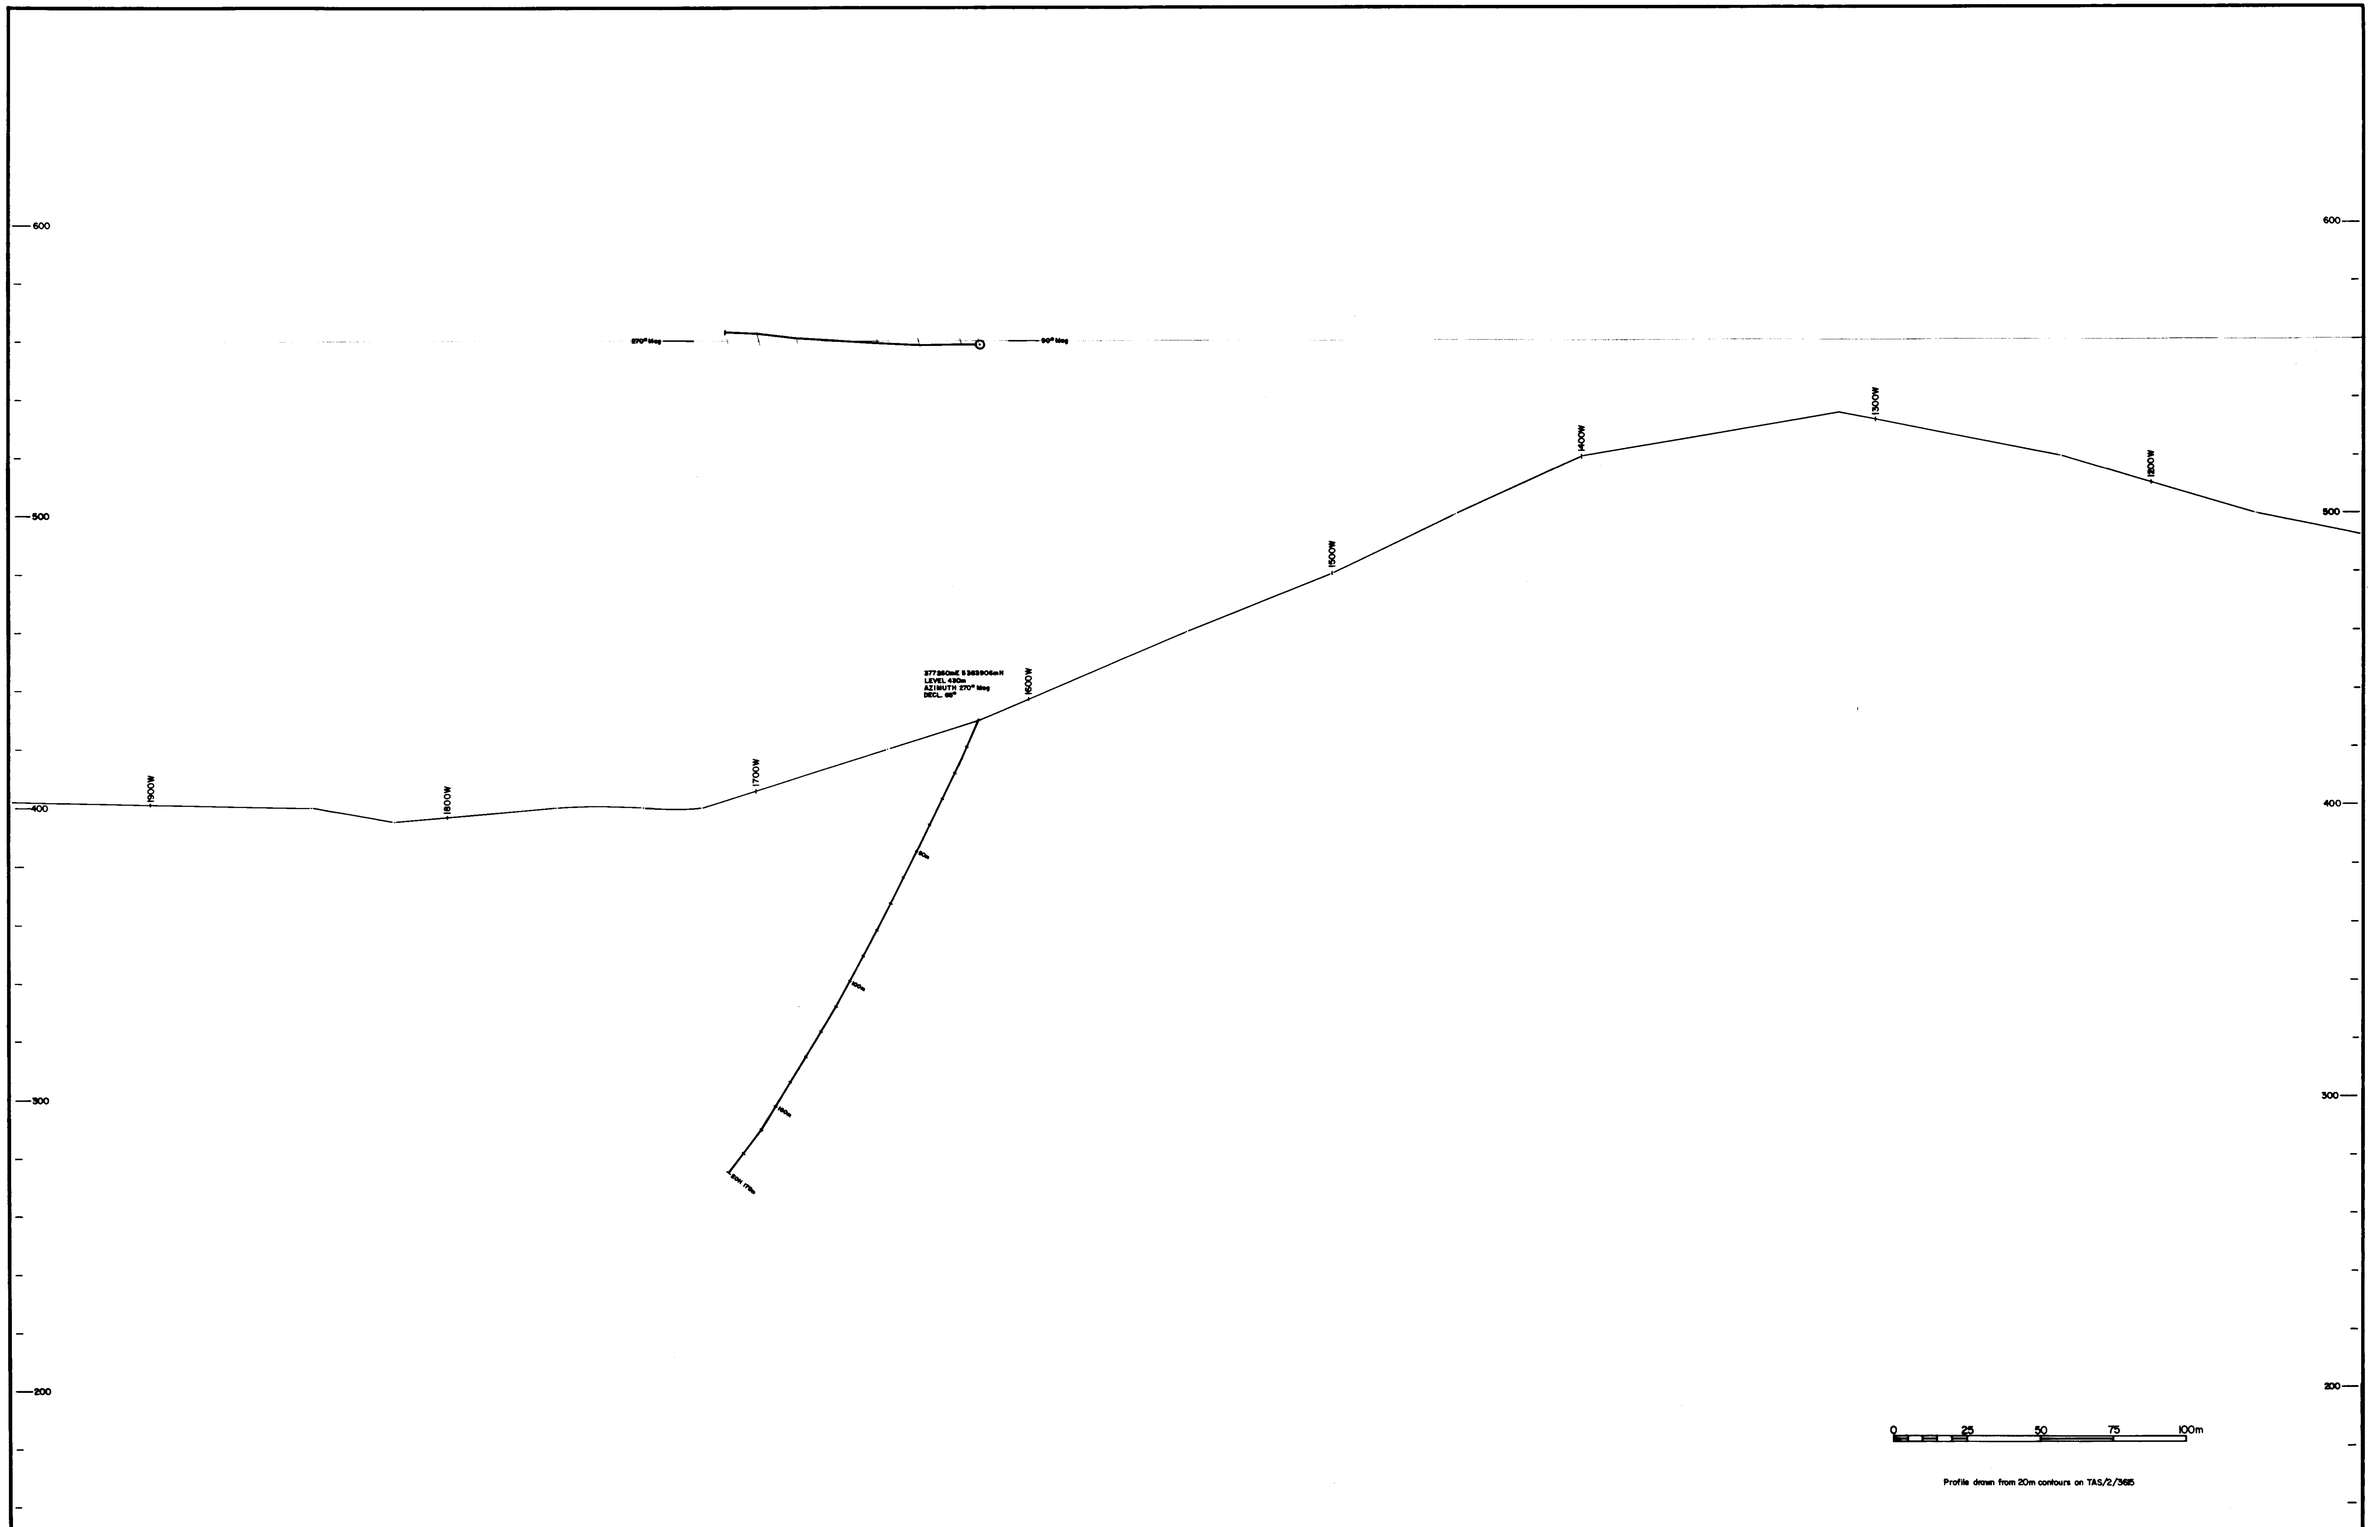

Profile drawn from 20m contours on TAS/2/3615

COMSTAFF PROPRIETARY LIMITED

LEASE No	5/63	CHESTER–PINNACLES PROJECT EAA GRID – LINE 2100S DDH PIN 1	COMPILED: R W L Shaw
AREA	4		DRAWN: HR
AMENDMENTS	1 8 2 9 3 10 4 11 5 12 6 13 7 14		DATE: 9/83
			SCALE: 1:1000
			REF No: TAS/2/3626